B

APPENDIX B:
Conceptual Design Drawings

H STREET

1ST STREET

WMATA Proposed Customer Service office 2006

USITC
LOWER LEVEL
0-24MONTHS

DDOT
PARSONS
DEL▲STUDIO ARCHITECTS INC.

SYMBOL LEGEND

- Security
- Baggage
- Information
- Restrooms
- Ticket Kiosk/Machine
- Garage
- Train Schedule Display

Color Coded Signage

- M — Metro Signage
- A — Amtrack Signage
- M — MARC Signage
- V — VRE Signage

AREA LEGEND

- Public Area Circulation
- Retail/Food Service
- Waiting/ Holding Area
- Undisturbed Area
- Vertical Circulation
- Existing Vertical Circulation
- General Private Access Area
- Mech/Elect. Equipment Room
- Service Area
- Existing Pedestrian Traffic Conflicts

0 10 25 50 75 100

USITC
MAIN LEVEL
0-24 MONTHS

DDOT
PARSONS
DEL▲STUDIO ARCHITECTS INC.

SECURITY GATE

SYMBOL LEGEND

- S — SECURITY
- BAGGAGE
- ? — INFORMATION
- RESTROOMS
- T — TICKET KIOSK/ MACHINE
- P — GARAGE
- TRAIN SCHEDULE DISPLAY

COLOR CODED SIGNAGE

- M — METRO SIGNAGE
- A — AMTRACK SIGNAGE
- M — MARC SIGNAGE
- V — VRE SIGNAGE

AREA LEGEND

- PUBLIC AREA CIRCULATION
- RETAIL/FOOD SERVICE
- WAITING/ HOLDING AREA
- UNDISTURBED AREA
- VERTICAL CIRCULATION
- EXISTING VERTICAL CIRCULATION
- GENERAL PRIVATE ACCESS AREA
- MECH/ELECT. EQUIPMENT ROOM
- SERVICE AREA
- EXISTING PEDESTRIAN TRAFFIC CONFLICTS

0 10 25 50 75 100

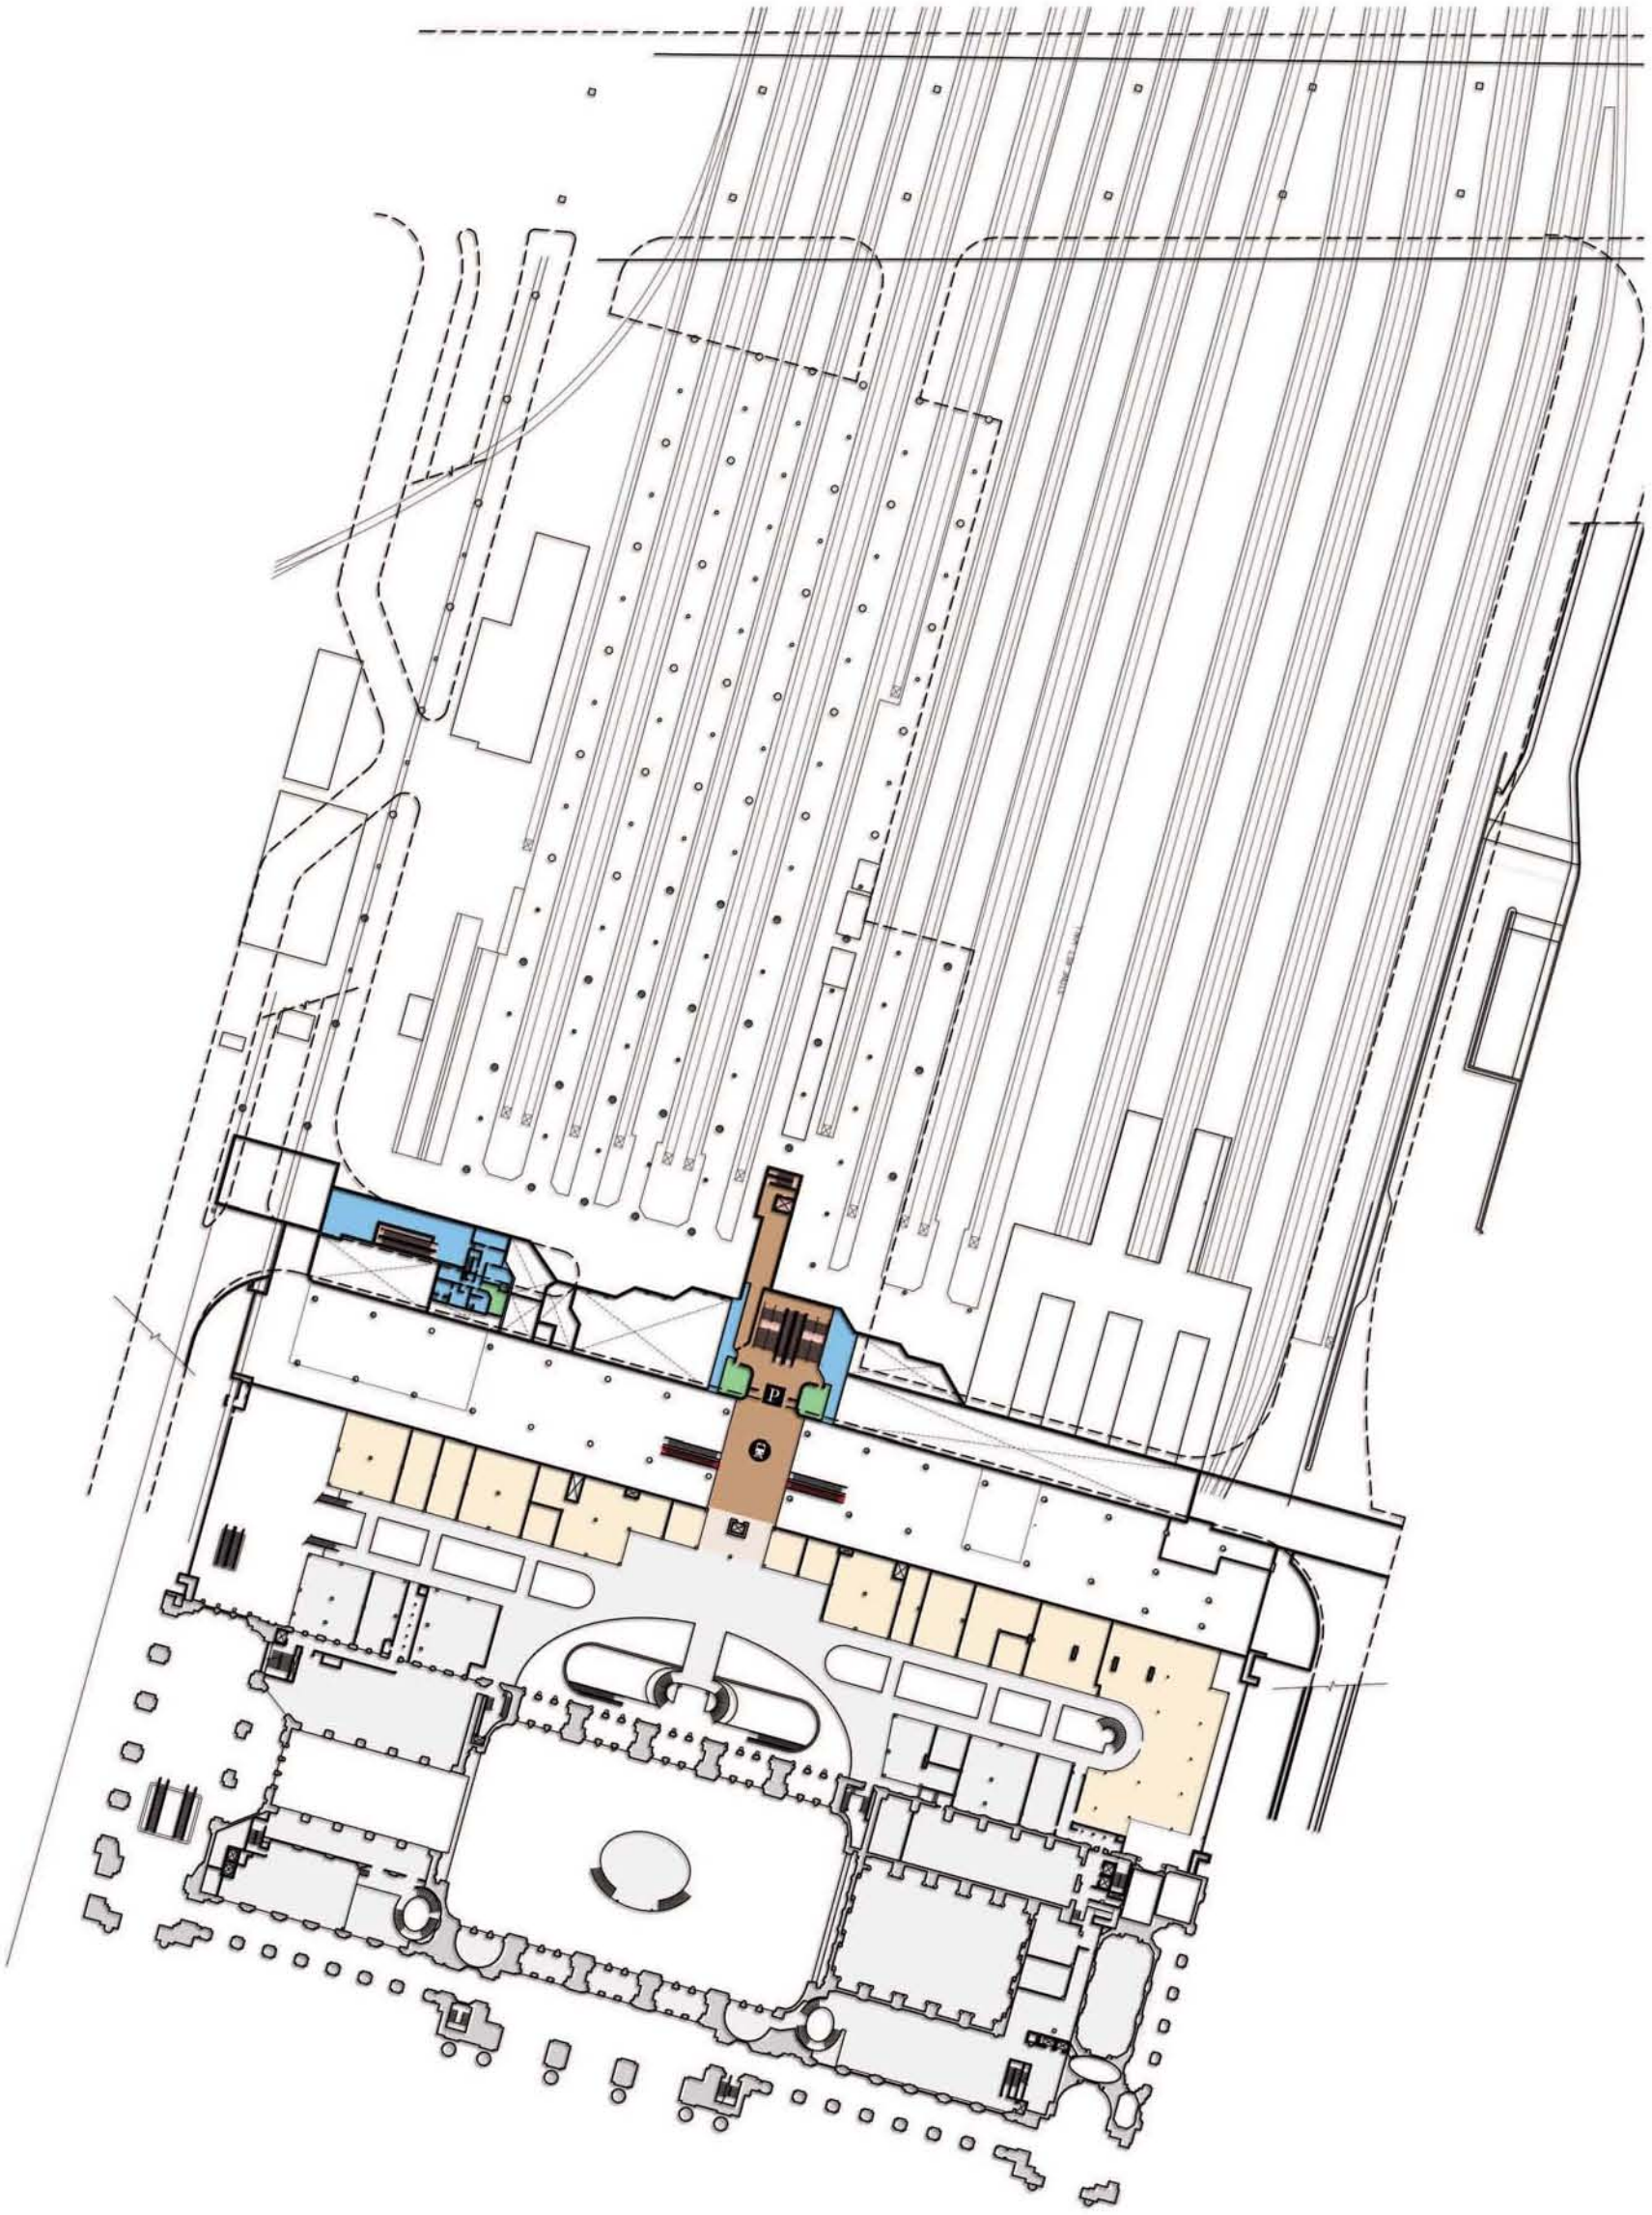

USITC
MEZZANINE LEVEL
0-24 MONTHS

DDOT
PARSONS
DEL▲STUDIO ARCHITECTS INC.

SYMBOL LEGEND

- S — Security
- Baggage
- ? — Information
- Restrooms
- T — Ticket Kiosk/ Machine
- P — Garage
- Train Schedule Display

Color Coded Signage

- M — Metro Signage
- A — Amtrack Signage
- M — MARC Signage
- V — VRE Signage

AREA LEGEND

- Public Area Circulation
- Retail/Food Service
- Waiting/ Holding Area
- Undisturbed Area
- Vertical Circulation
- Existing Vertical Circulation
- General Private Access Area
- Mech/Elect. Equipment Room
- Service Area
- Existing Pedestrian Traffic Conflicts

0 10 25 50 75 100

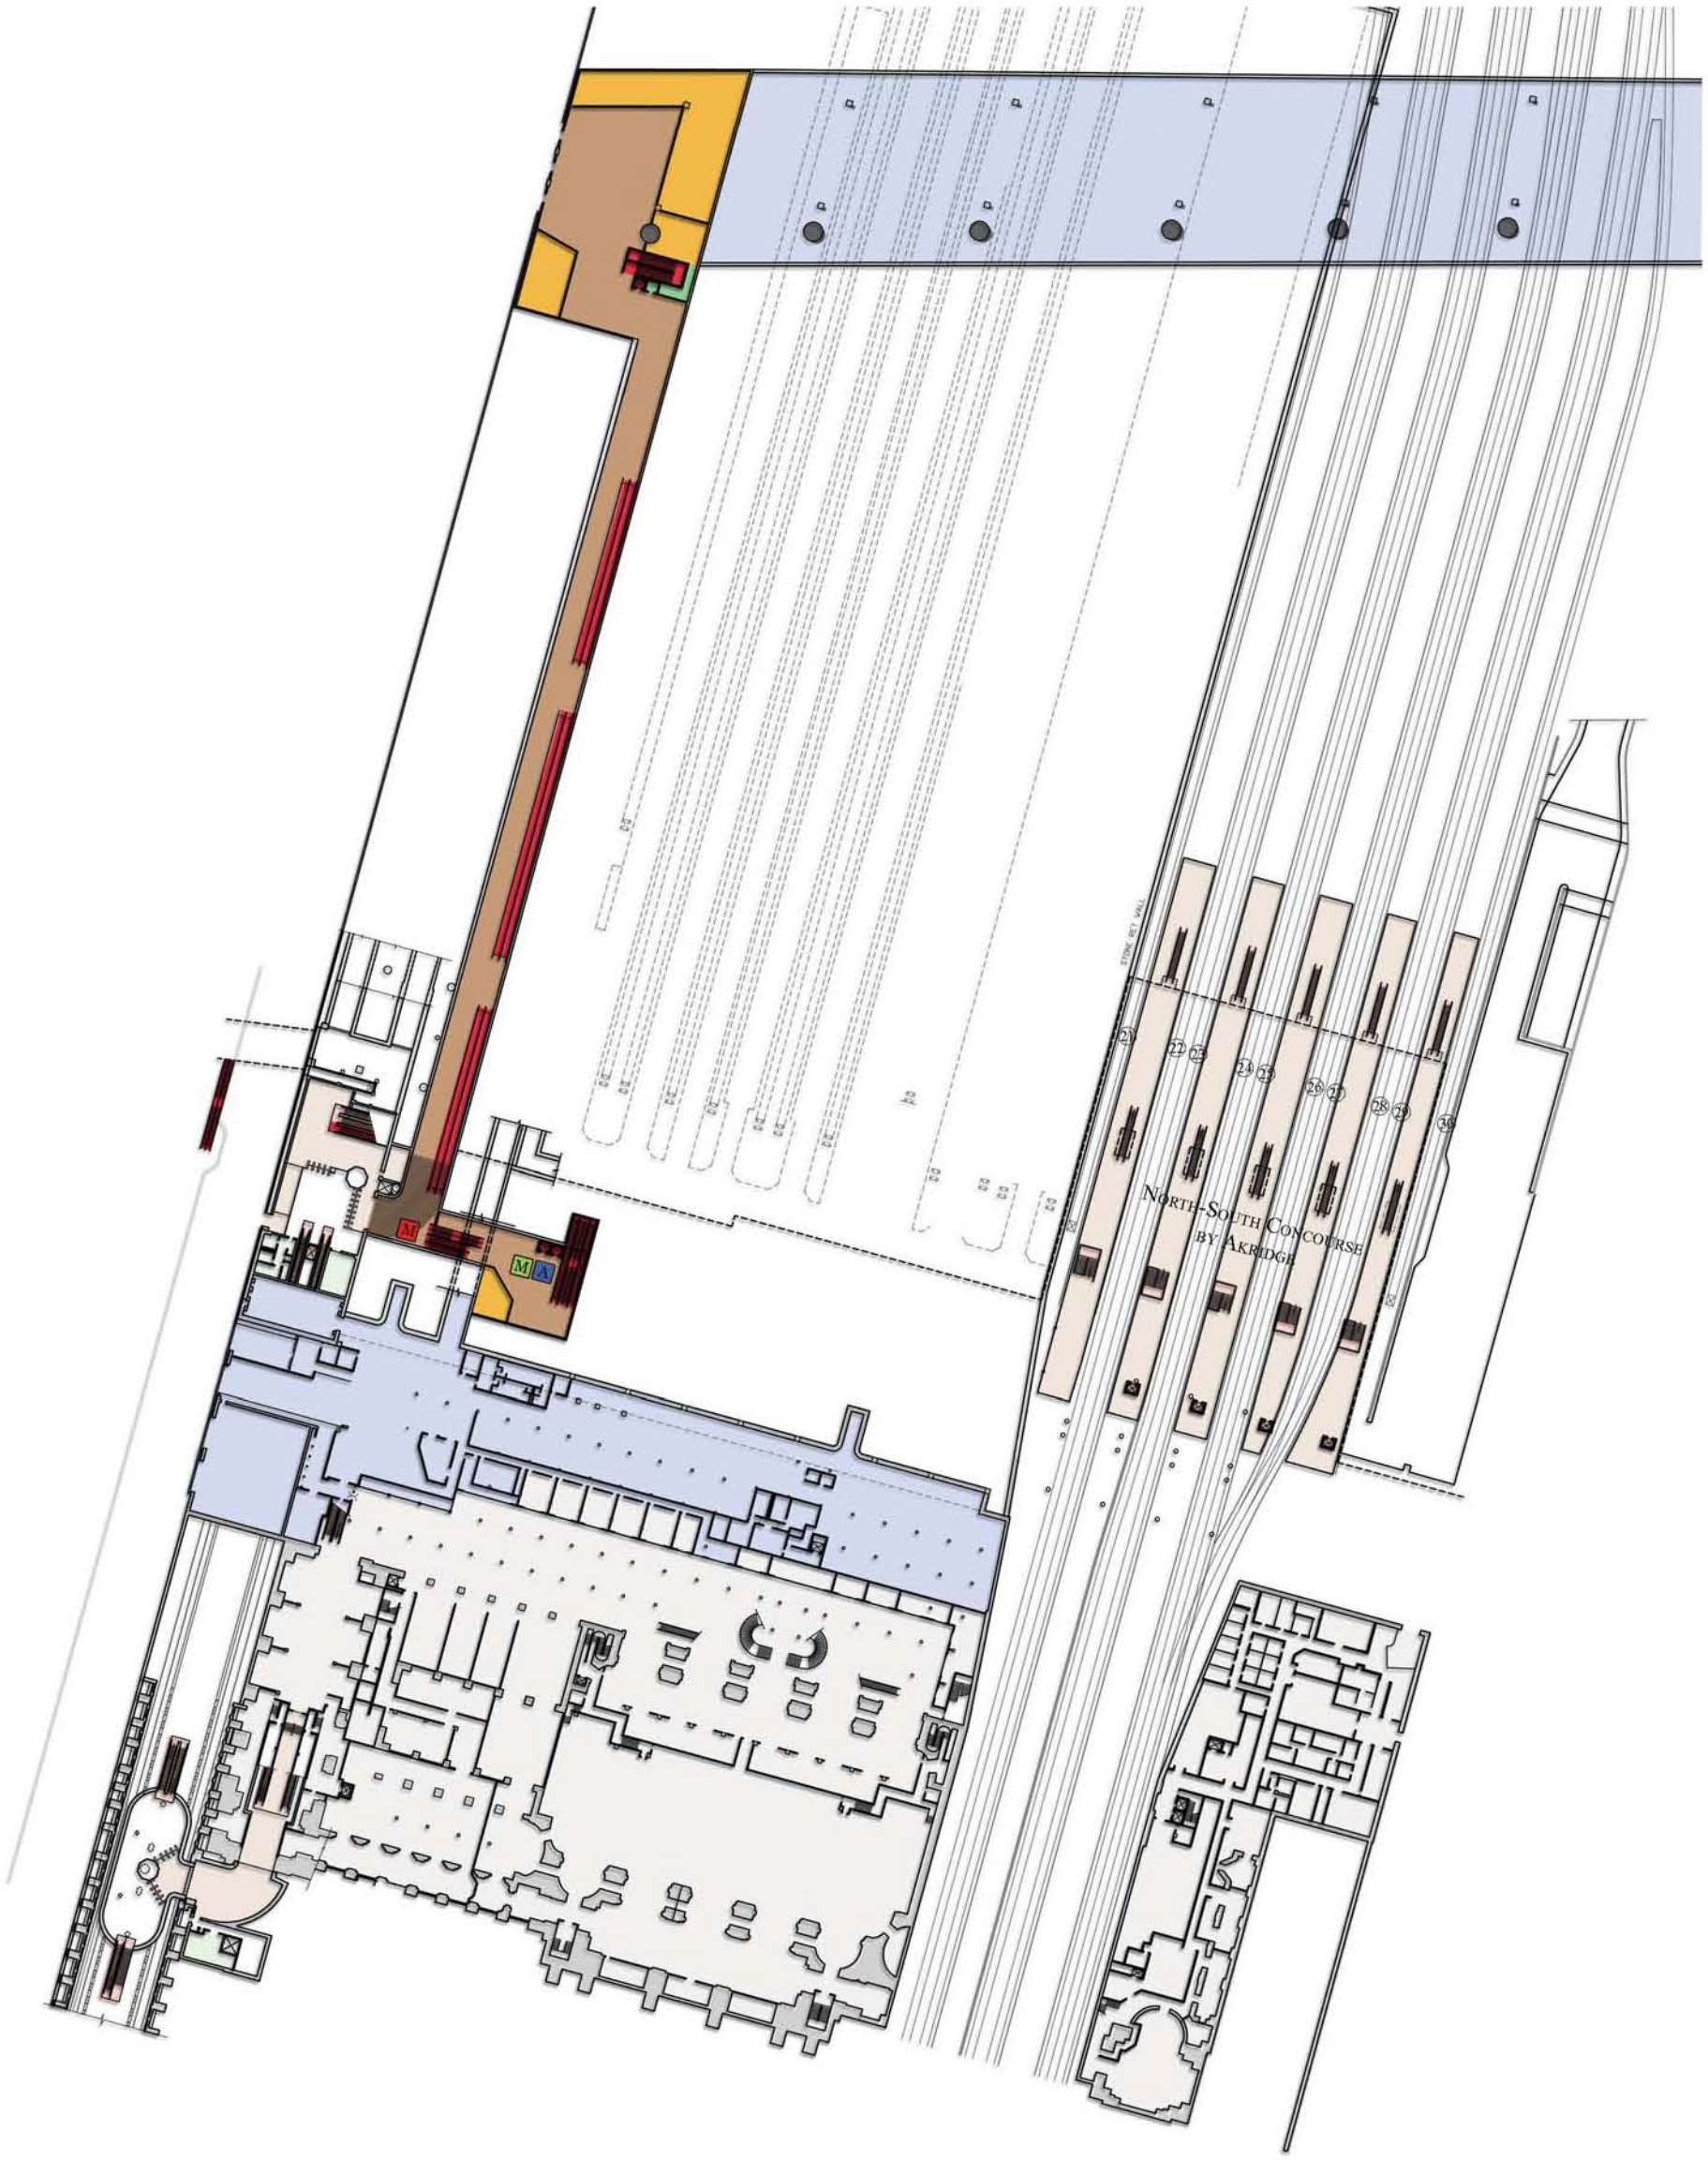

USITC

LOWER LEVEL

10-20 YEARS

DDOT

PARSONS

DEL▲STUDIO ARCHITECTS INC.

SYMBOL LEGEND

- S — SECURITY
- BAGGAGE
- ? — INFORMATION
- RESTROOMS
- T — TICKET KIOSK/ MACHINE
- P — GARAGE
- TRAIN SCHEDULE DISPLAY

COLOR CODED SIGNAGE

- M — METRO SIGNAGE
- A — AMTRACK SIGNAGE
- M — MARC SIGNAGE
- V — VRE SIGNAGE
- G — GREYHOUND

0 10 25 50 75 100

AREA LEGEND

- PUBLIC AREA CIRCULATION
- RETAIL/FOOD SERVICE
- WAITING/ HOLDING AREA
- UNDISTURBED AREA
- VERTICAL CIRCULATION
- EXISTING VERTICAL CIRCULATION
- GENERAL PRIVATE ACCESS AREA
- MECH/ELECT. EQUIPMENT ROOM
- SERVICE AREA
- EXISTING PEDESTRIAN TRAFFIC CONFLICTS

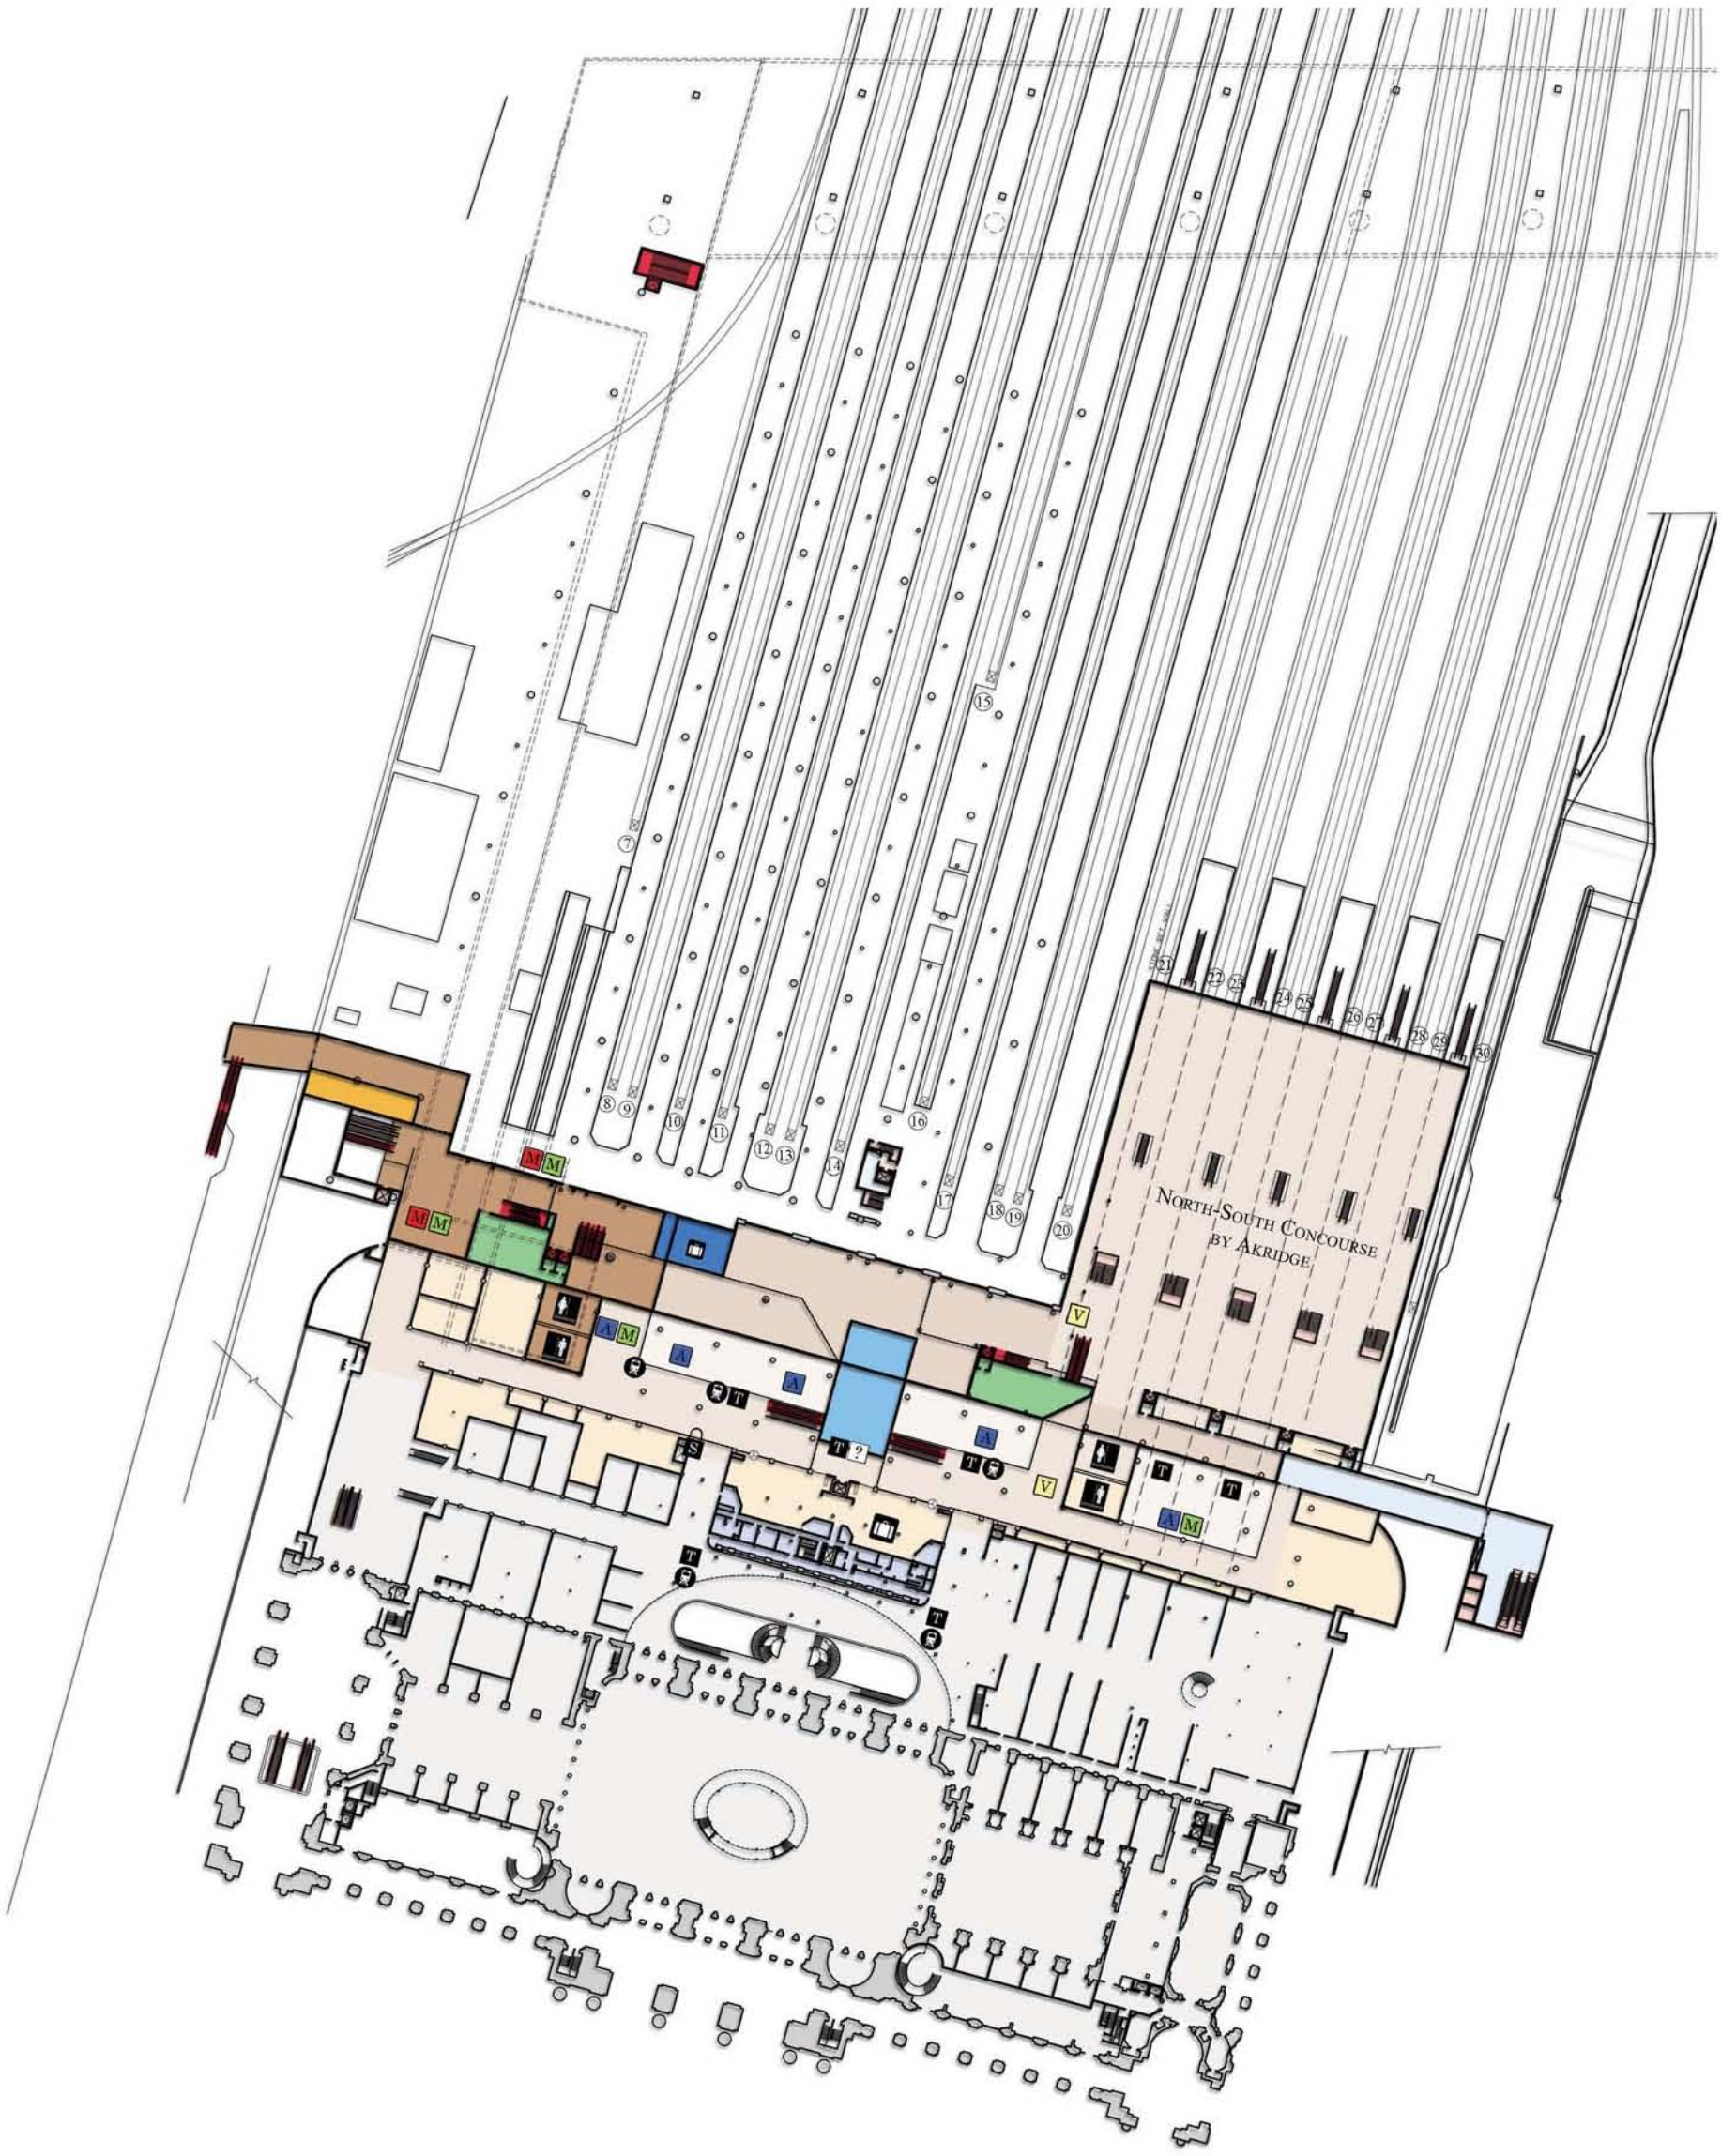

USITC

MAIN LEVEL

10-20 YEARS

DDOT

PARSONS

DEL▲STUDIO ARCHITECTS INC.

SYMBOL LEGEND

- SECURITY
- BAGGAGE
- INFORMATION
- RESTROOMS
- TICKET KIOSK/ MACHINE
- GARAGE
- TRAIN SCHEDULE DISPLAY

COLOR CODED SIGNAGE

- M — METRO SIGNAGE
- A — AMTRACK SIGNAGE
- M — MARC SIGNAGE
- V — VRE SIGNAGE
- G — GREYHOUND

AREA LEGEND

- PUBLIC AREA CIRCULATION
- RETAIL/FOOD SERVICE
- WAITING/ HOLDING AREA
- UNDISTURBED AREA
- VERTICAL CIRCULATION
- EXISTING VERTICAL CIRCULATION
- GENERAL PRIVATE ACCESS AREA
- MECH/ELECT. EQUIPMENT ROOM
- SERVICE AREA
- EXISTING PEDESTRIAN TRAFFIC CONFLICTS

0 10 25 50 75 100

USITC
MEZZANINE LEVEL
10-20 YEARS

DDOT
PARSONS
DEL▲STUDIO ARCHITECTS INC.

SYMBOL LEGEND

- SECURITY
- BAGGAGE
- INFORMATION
- RESTROOMS
- TICKET KIOSK/ MACHINE
- GARAGE
- TRAIN SCHEDULE DISPLAY

COLOR CODED SIGNAGE

- METRO SIGNAGE
- AMTRACK SIGNAGE
- MARC SIGNAGE
- VRE SIGNAGE
- GREYHOUND

AREA LEGEND

- PUBLIC AREA CIRCULATION
- RETAIL/FOOD SERVICE
- WAITING/ HOLDING AREA
- UNDISTURBED AREA
- VERTICAL CIRCULATION
- EXISTING VERTICAL CIRCULATION
- GENERAL PRIVATE ACCESS AREA
- MECH/ELECT. EQUIPMENT ROOM
- SERVICE AREA
- EXISTING PEDESTRIAN TRAFFIC CONFLICTS

0 10 25 50 75 100

USITC
PARKING DECK
10-20 YEARS

DDOT
PARSONS
DEL▲STUDIO ARCHITECTS INC.

SYMBOL LEGEND

- SECURITY
- BAGGAGE
- INFORMATION
- RESTROOMS
- TICKET KIOSK/ MACHINE
- GARAGE
- TRAIN SCHEDULE DISPLAY

COLOR CODED SIGNAGE

- M — METRO SIGNAGE
- A — AMTRACK SIGNAGE
- M — MARC SIGNAGE
- V — VRE SIGNAGE
- G — GREYHOUND

AREA LEGEND

- PUBLIC AREA CIRCULATION
- RETAIL/FOOD SERVICE
- WAITING/ HOLDING AREA
- UNDISTURBED AREA
- VERTICAL CIRCULATION
- EXISTING VERTICAL CIRCULATION
- GENERAL PRIVATE ACCESS AREA
- MECH/ELECT. EQUIPMENT ROOM
- SERVICE AREA
- EXISTING PEDESTRIAN TRAFFIC CONFLICTS

0 10 25 50 75 100

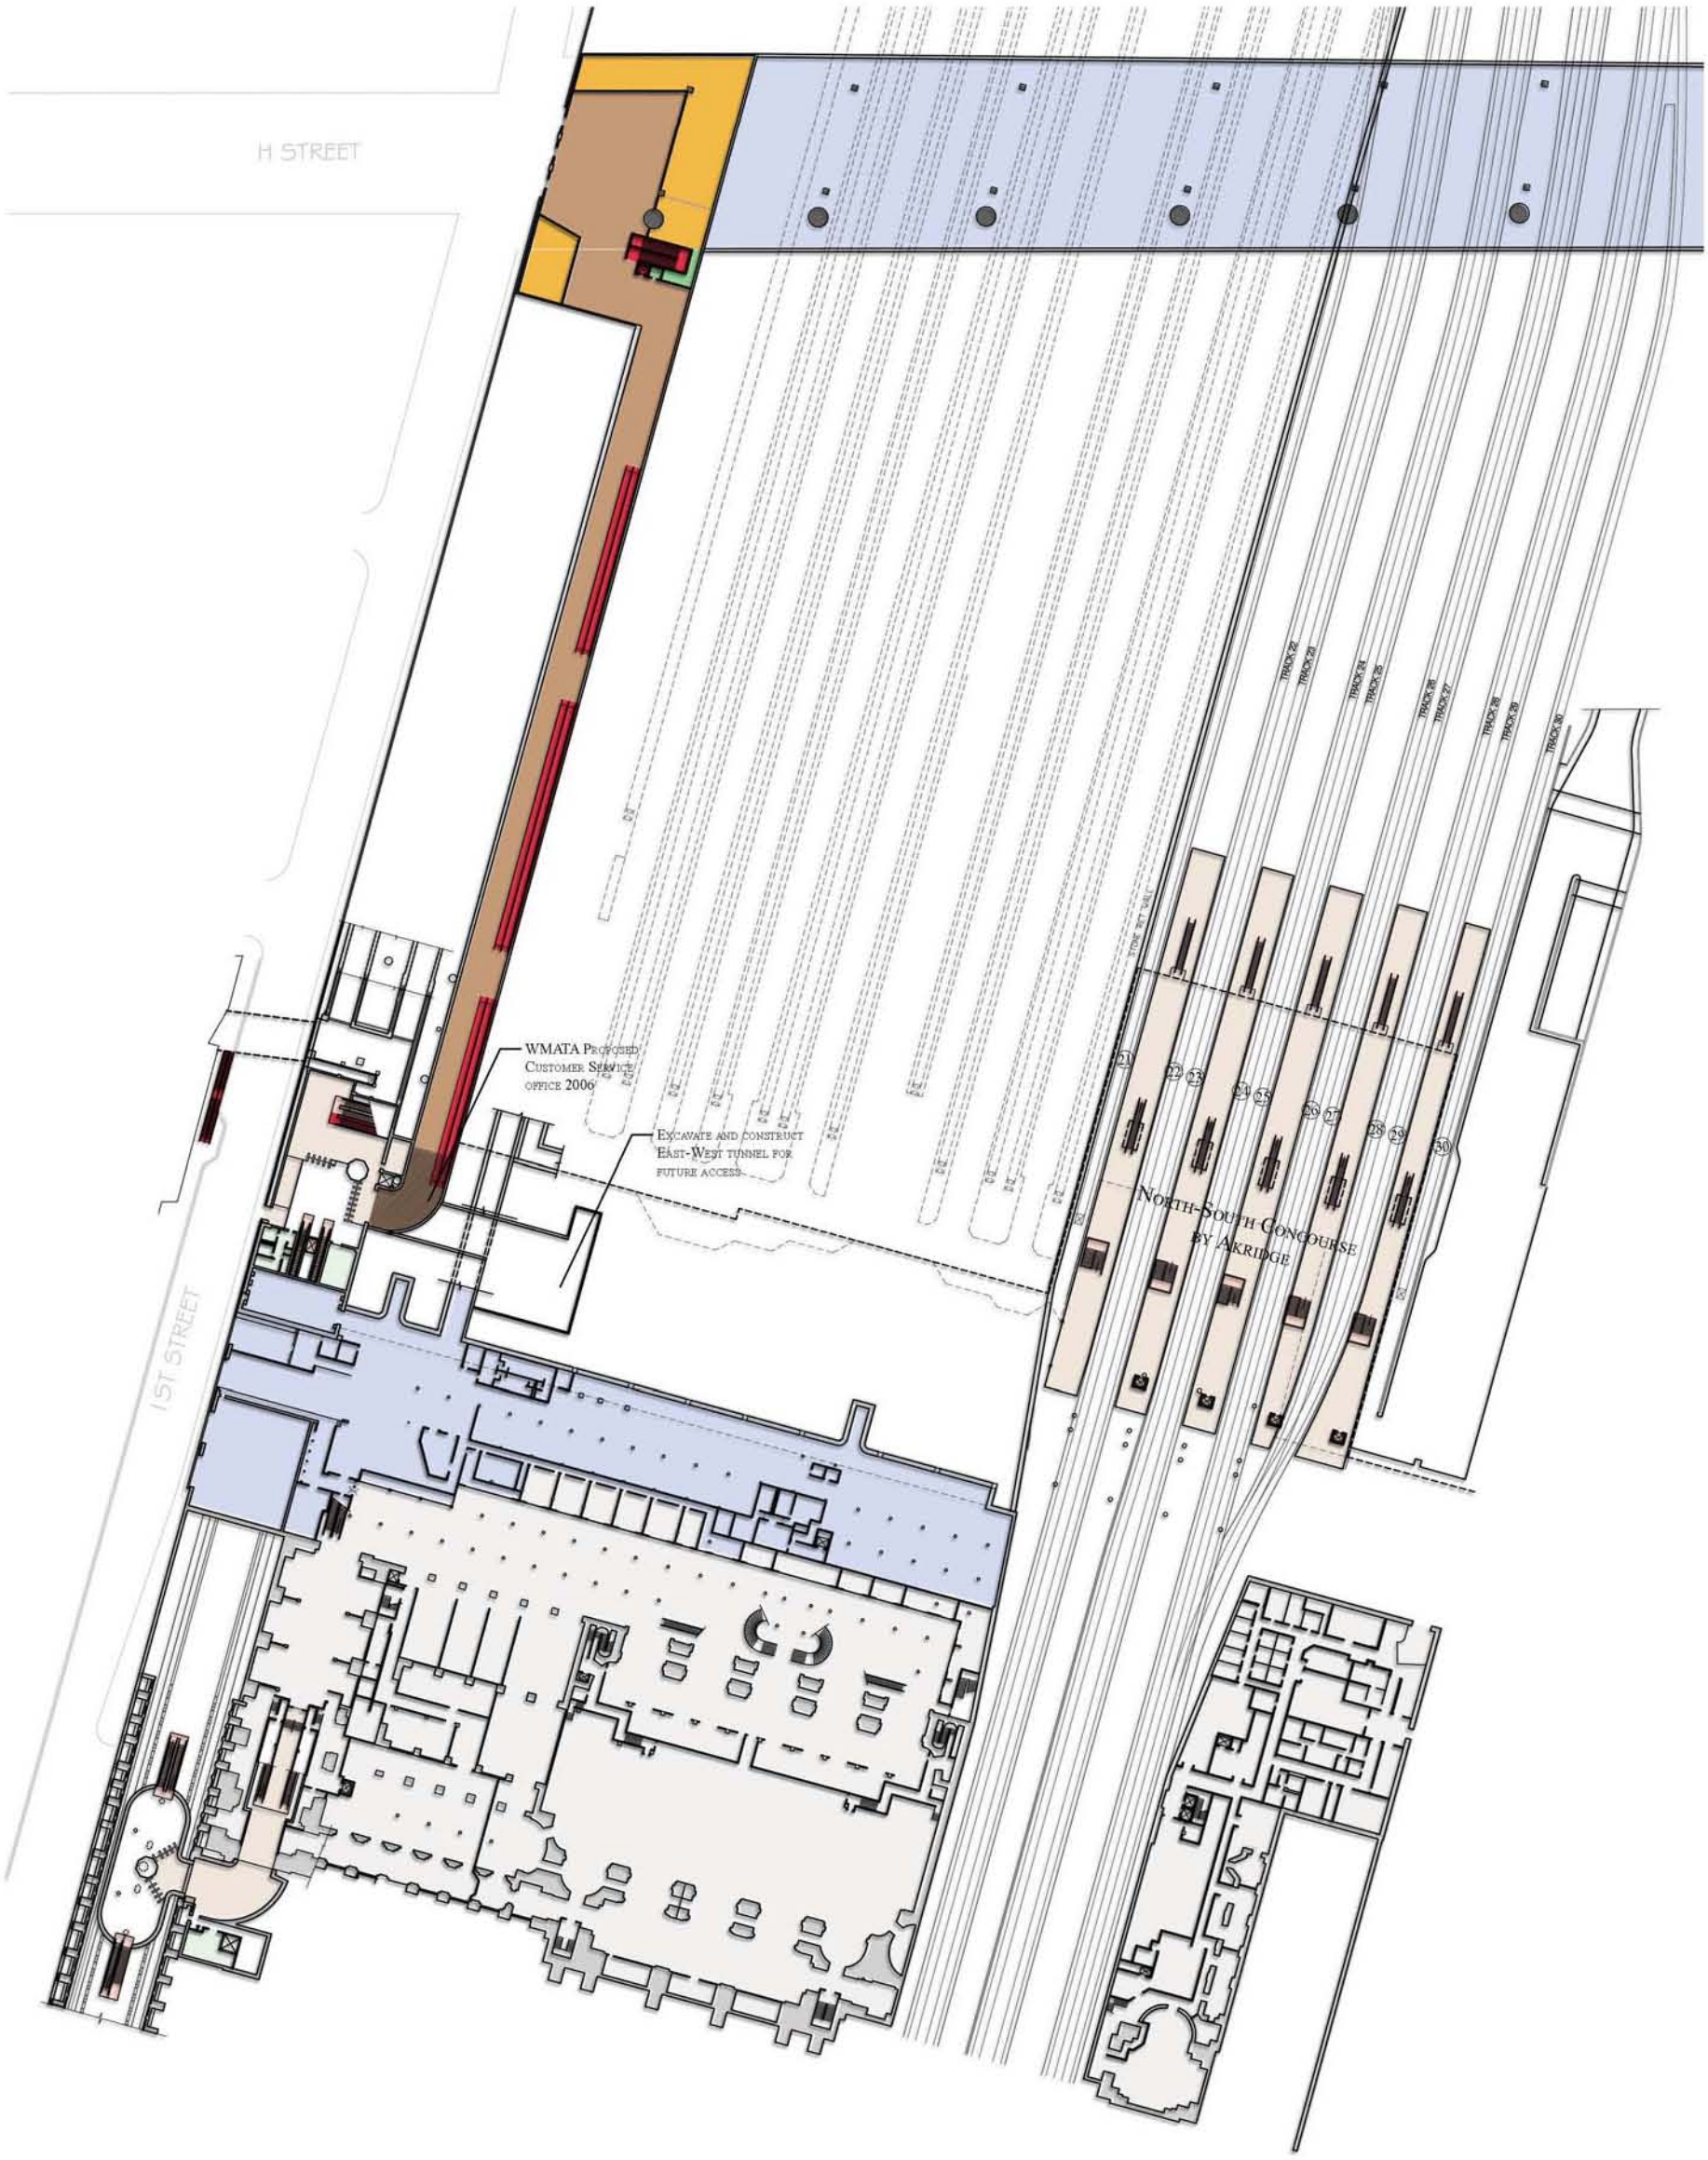

USITC

LOWER LEVEL

2-10 YEARS

DDOT

PARSONS

DEL▲STUDIO ARCHITECTS INC.

SYMBOL LEGEND

- S — Security
- Baggage
- ? — Information
- Restrooms
- T — Ticket Kiosk/ Machine
- P — Garage
- Train Schedule Display

Color Coded Signage

- M — Metro Signage
- A — Amtrack Signage
- M — MARC Signage
- V — VRE Signage
- G — Greyhound

0 10 25 50 75 100

AREA LEGEND

- Public Area Circulation
- Retail/Food Service
- Waiting/ Holding Area
- Undisturbed Area
- Vertical Circulation
- Existing Vertical Circulation
- General Private Access Area
- Mech/Elect. Equipment Room
- Service Area
- Existing Pedestrian Traffic Conflicts

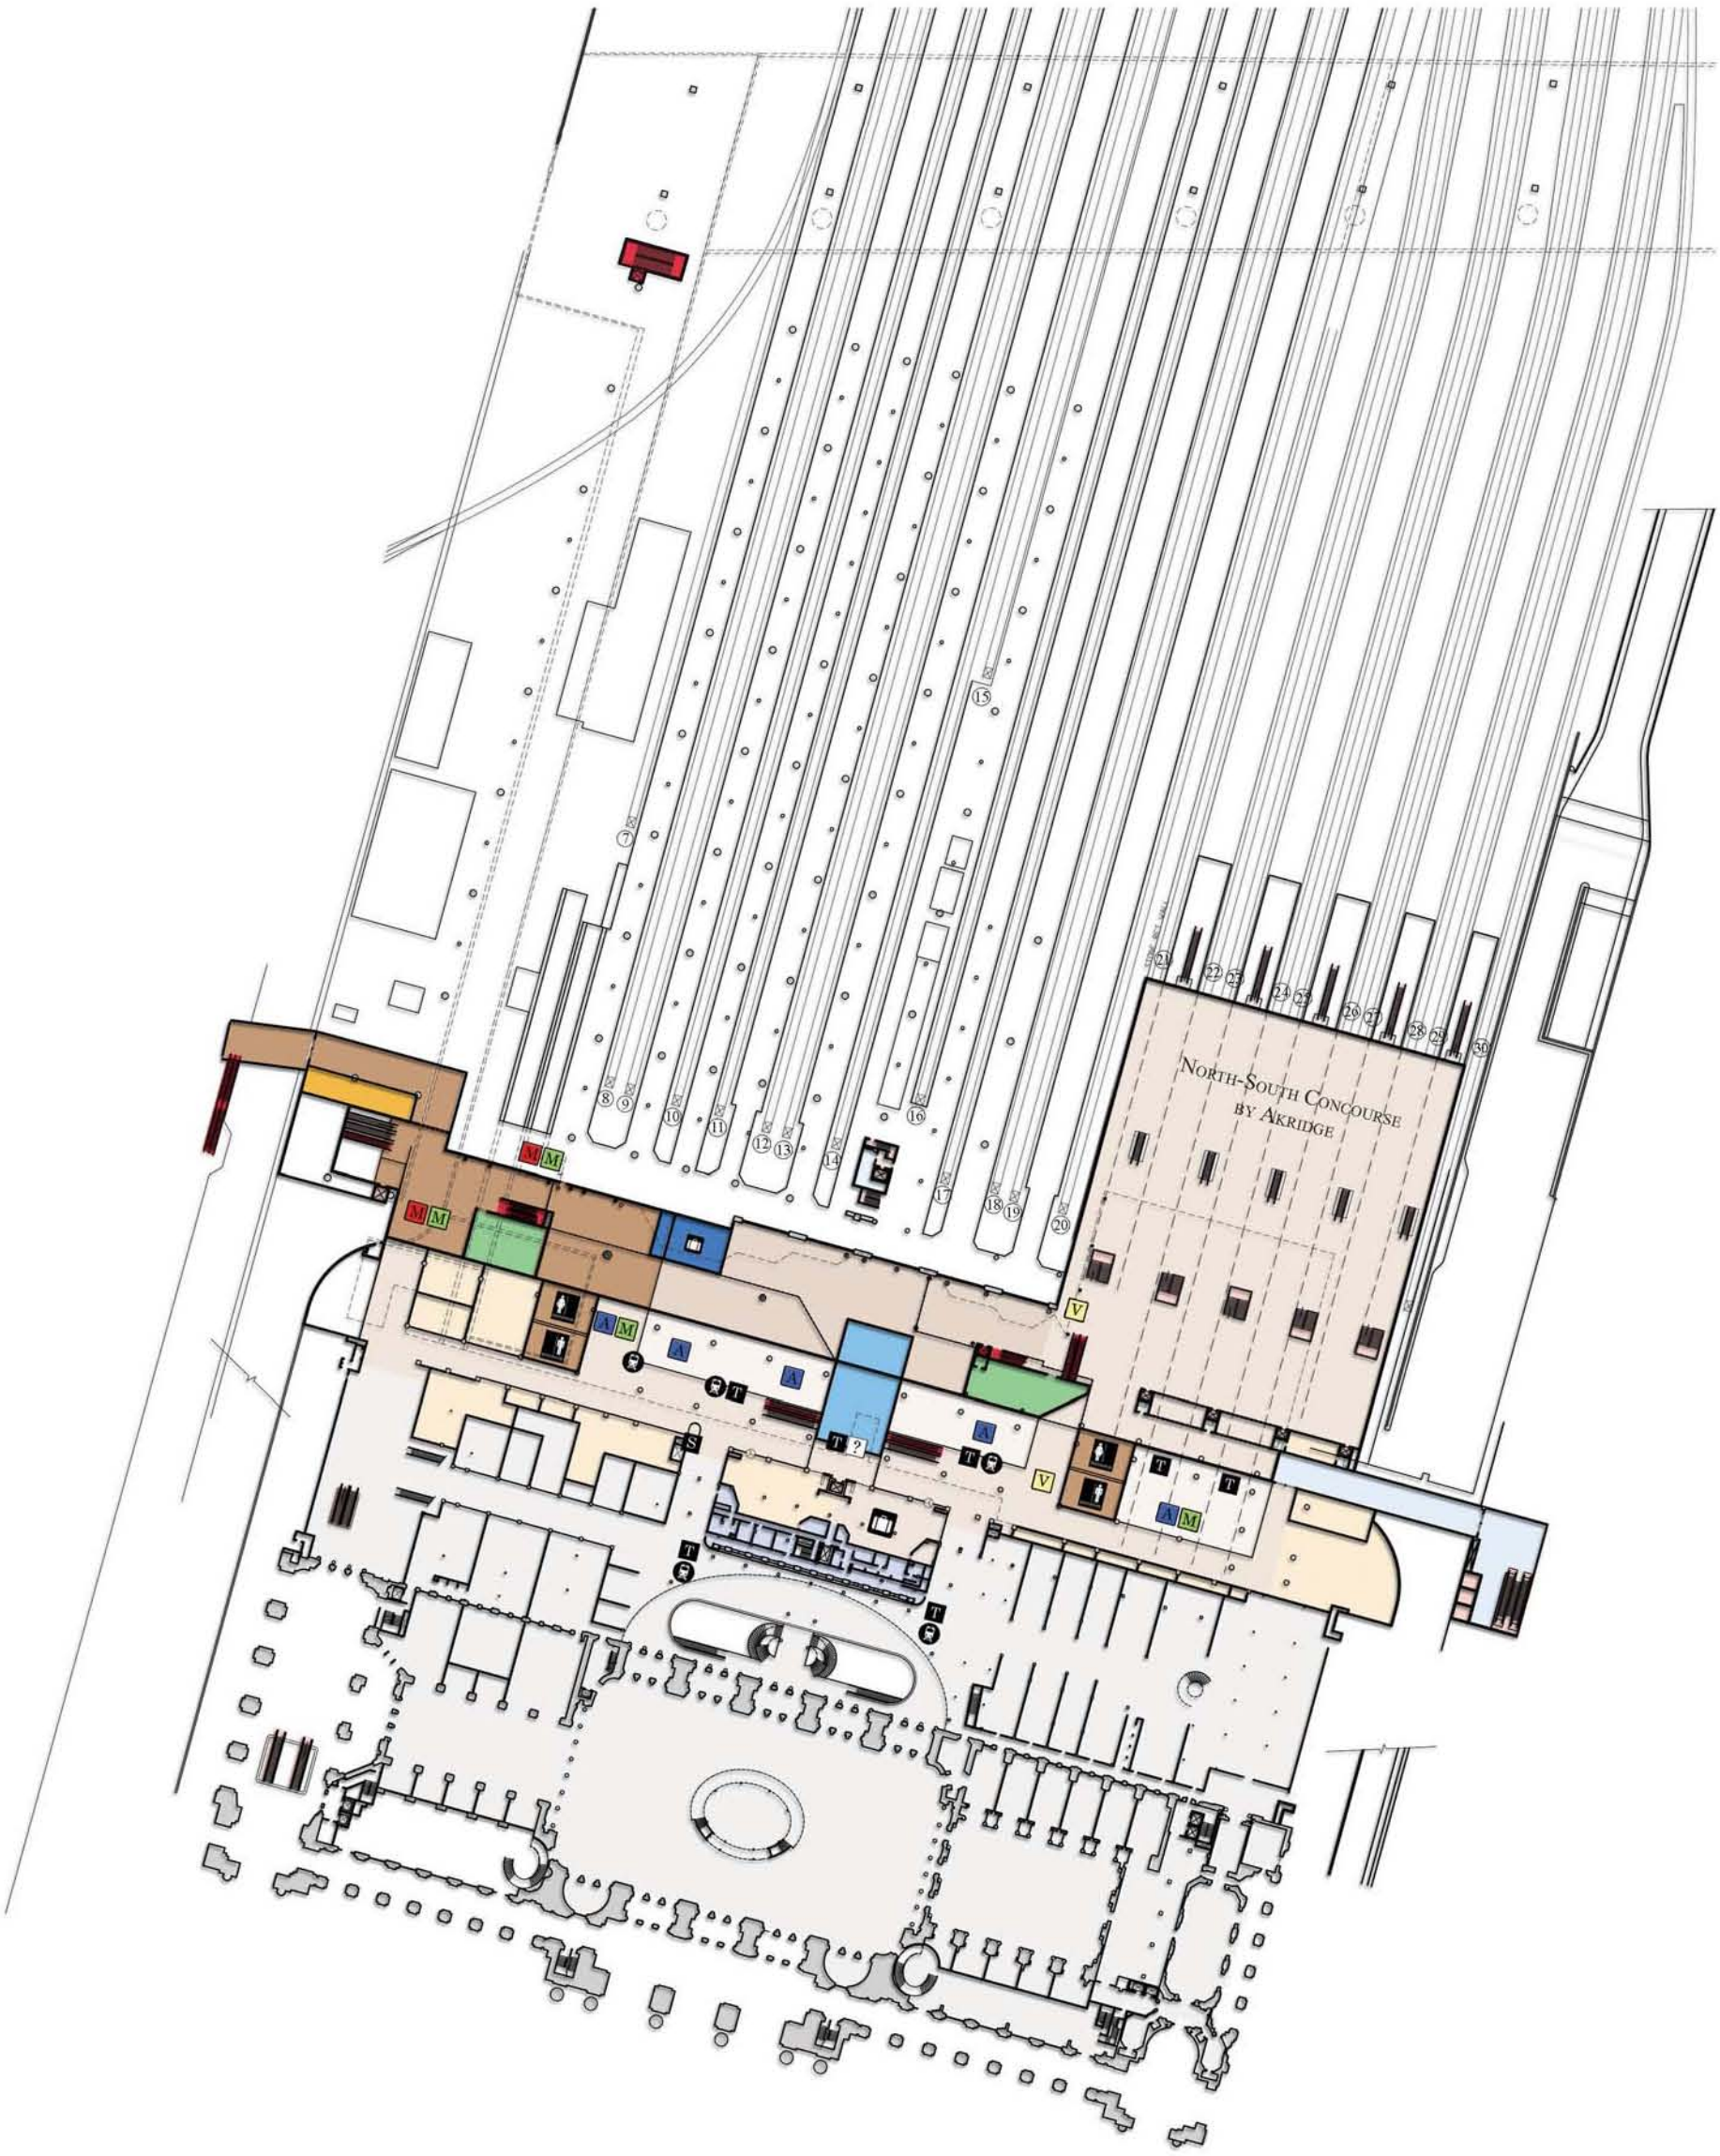

USITC

MAIN LEVEL

2-10 YEARS

DDOT

PARSONS

DEL▲STUDIO ARCHITECTS INC.

SYMBOL LEGEND

- SECURITY
- BAGGAGE
- INFORMATION
- RESTROOMS
- TICKET KIOSK/ MACHINE
- GARAGE
- TRAIN SCHEDULE DISPLAY

COLOR CODED SIGNAGE

- M — METRO SIGNAGE
- A — AMTRACK SIGNAGE
- M — MARC SIGNAGE
- V — VRE SIGNAGE
- G — GREYHOUND

AREA LEGEND

- PUBLIC AREA CIRCULATION
- RETAIL/FOOD SERVICE
- WAITING/ HOLDING AREA
- UNDISTURBED AREA
- VERTICAL CIRCULATION
- EXISTING VERTICAL CIRCULATION
- GENERAL PRIVATE ACCESS AREA
- MECH/ELECT. EQUIPMENT ROOM
- SERVICE AREA
- EXISTING PEDESTRIAN TRAFFIC CONFLICTS

0 10 25 50 75 100

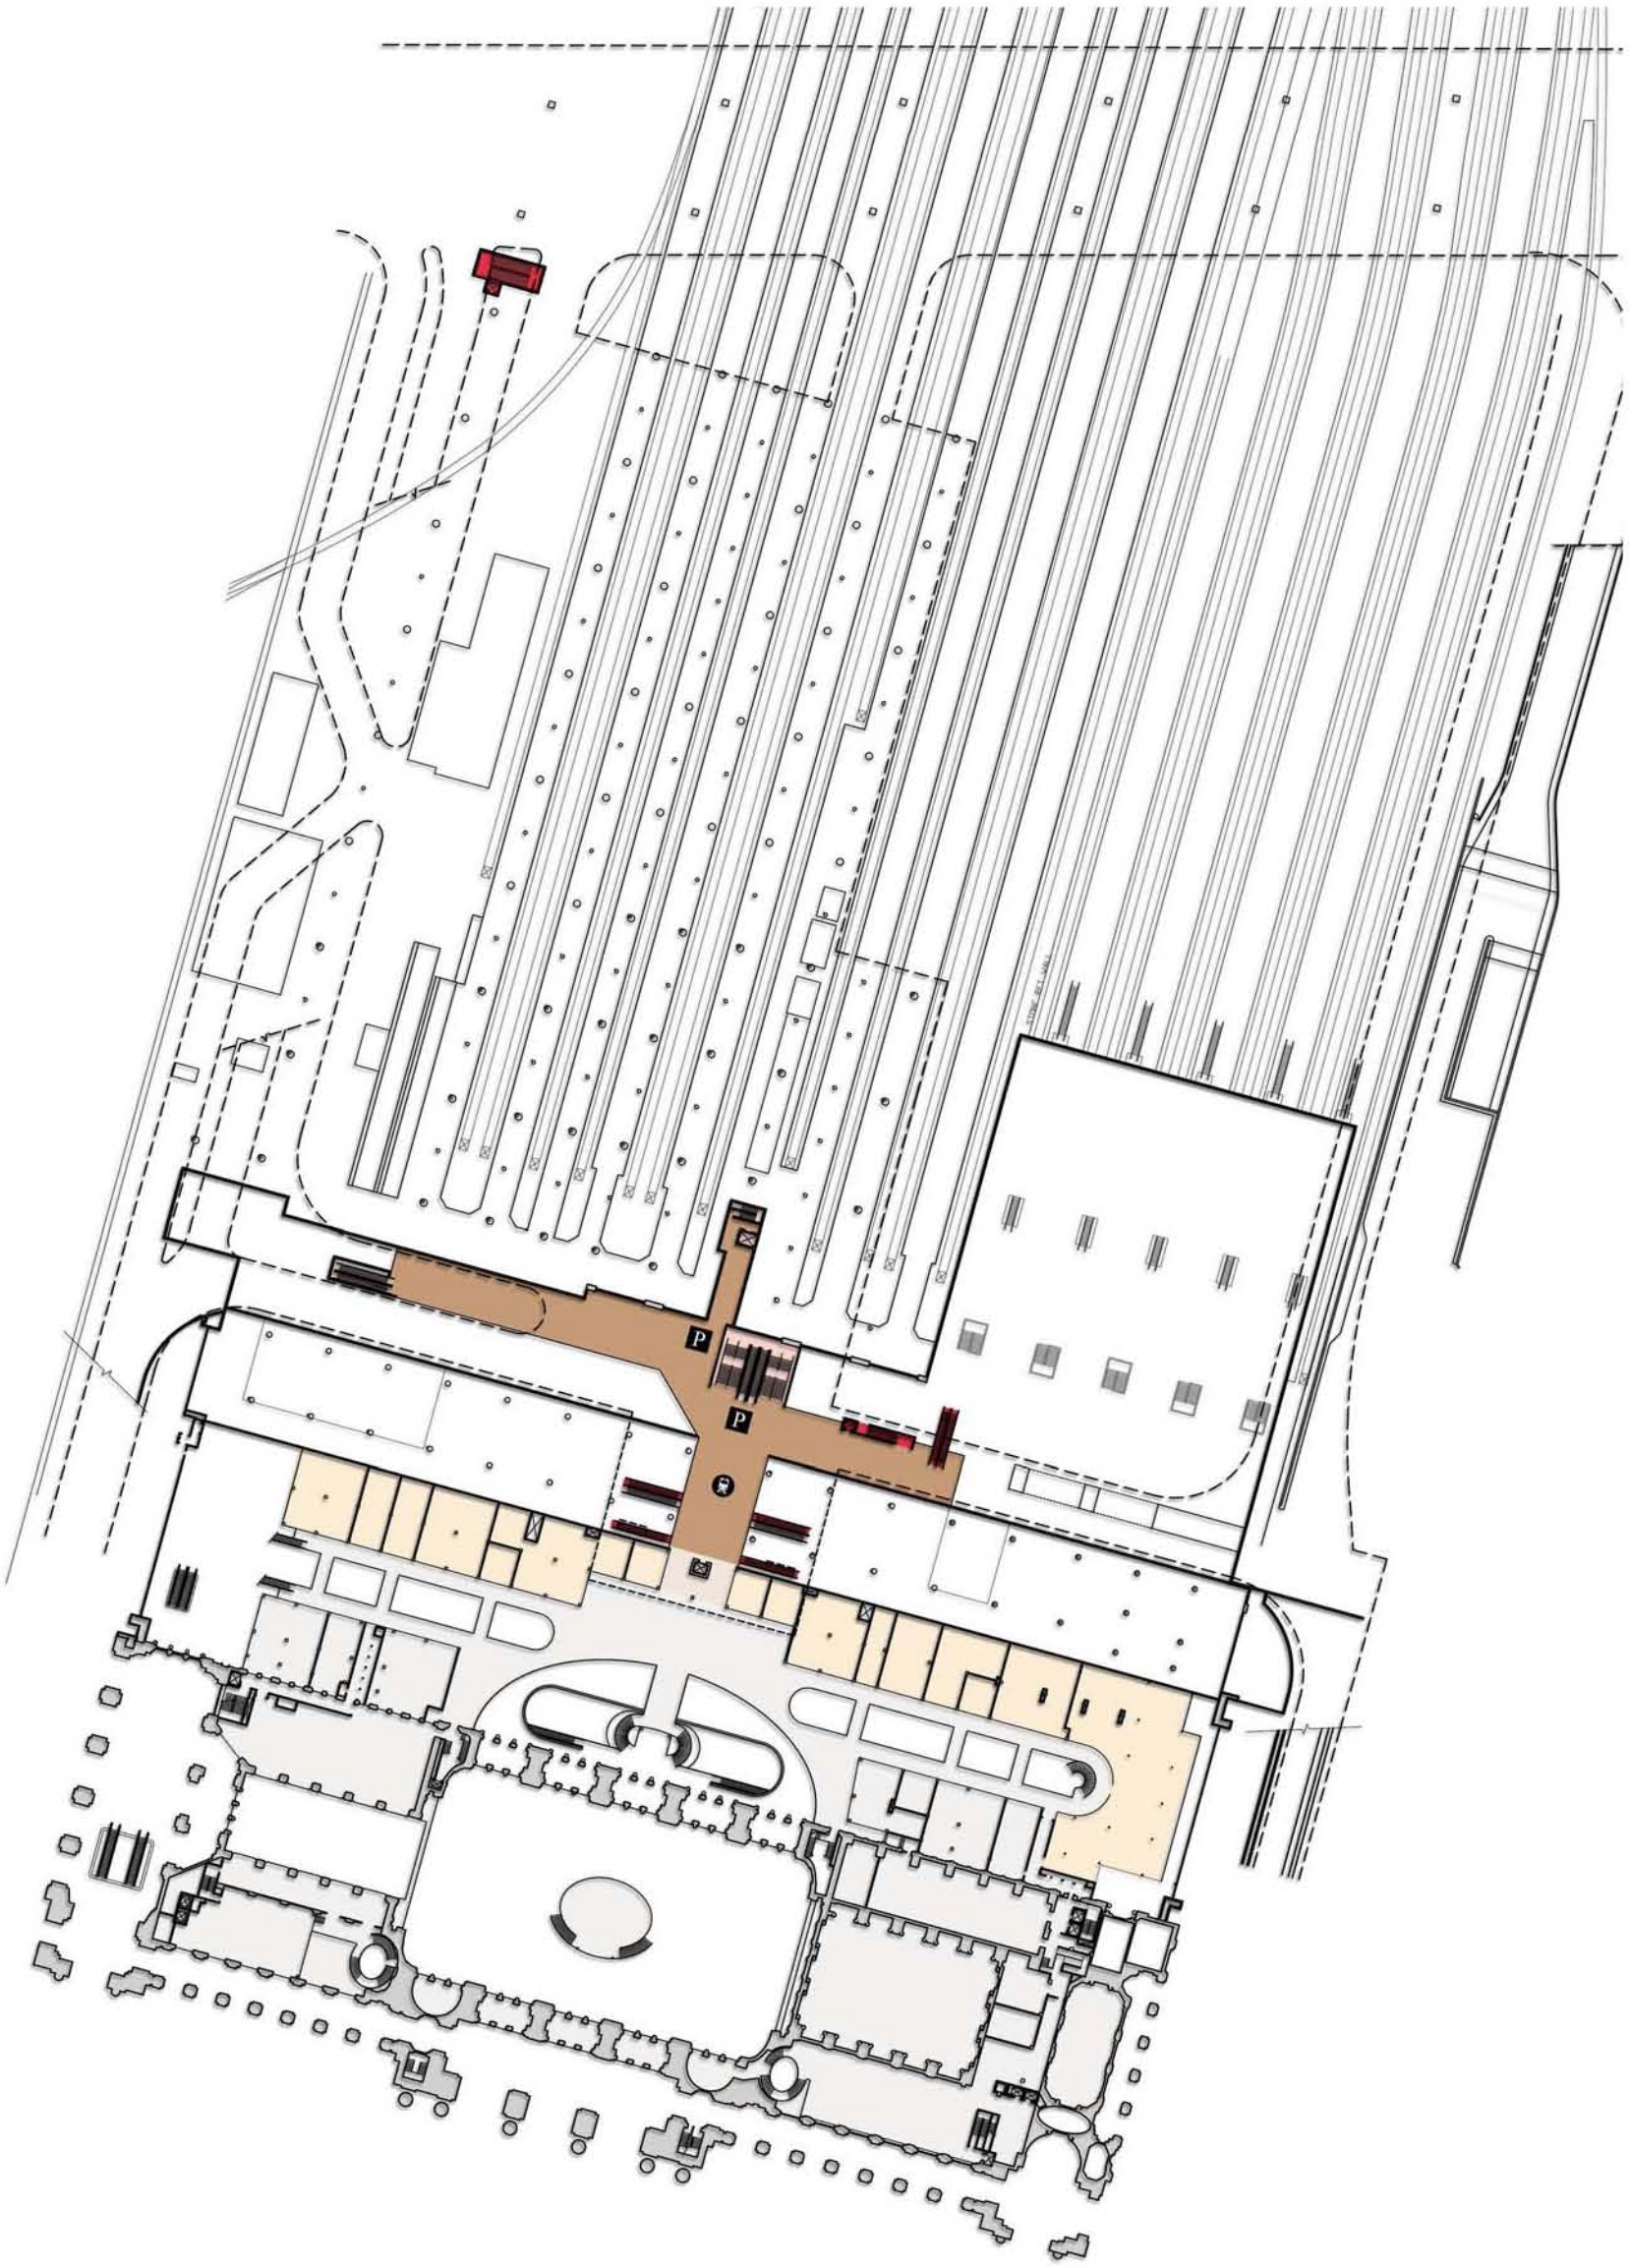

USITC

MEZZANINE LEVEL

2-10 YEARS

DDOT

PARSONS

DEL▲STUDIO ARCHITECTS INC.

SYMBOL LEGEND

S	Security
	Baggage
?	Information
	Restrooms
T	Ticket Kiosk/ Machine
P	Garage
	Train Schedule Display

Color Coded Signage

M	Metro Signage
A	Amtrack Signage
M	MARC Signage
V	VRE Signage
G	Greyhound

0 10 25 50 75 100

AREA LEGEND

- Public Area Circulation
- Retail/Food Service
- Waiting/ Holding Area
- Undisturbed Area
- Vertical Circulation
- Existing Vertical Circulation
- General Private Access Area
- Mech/Elect. Equipment Room
- Service Area
- Existing Pedestrian Traffic Conflicts

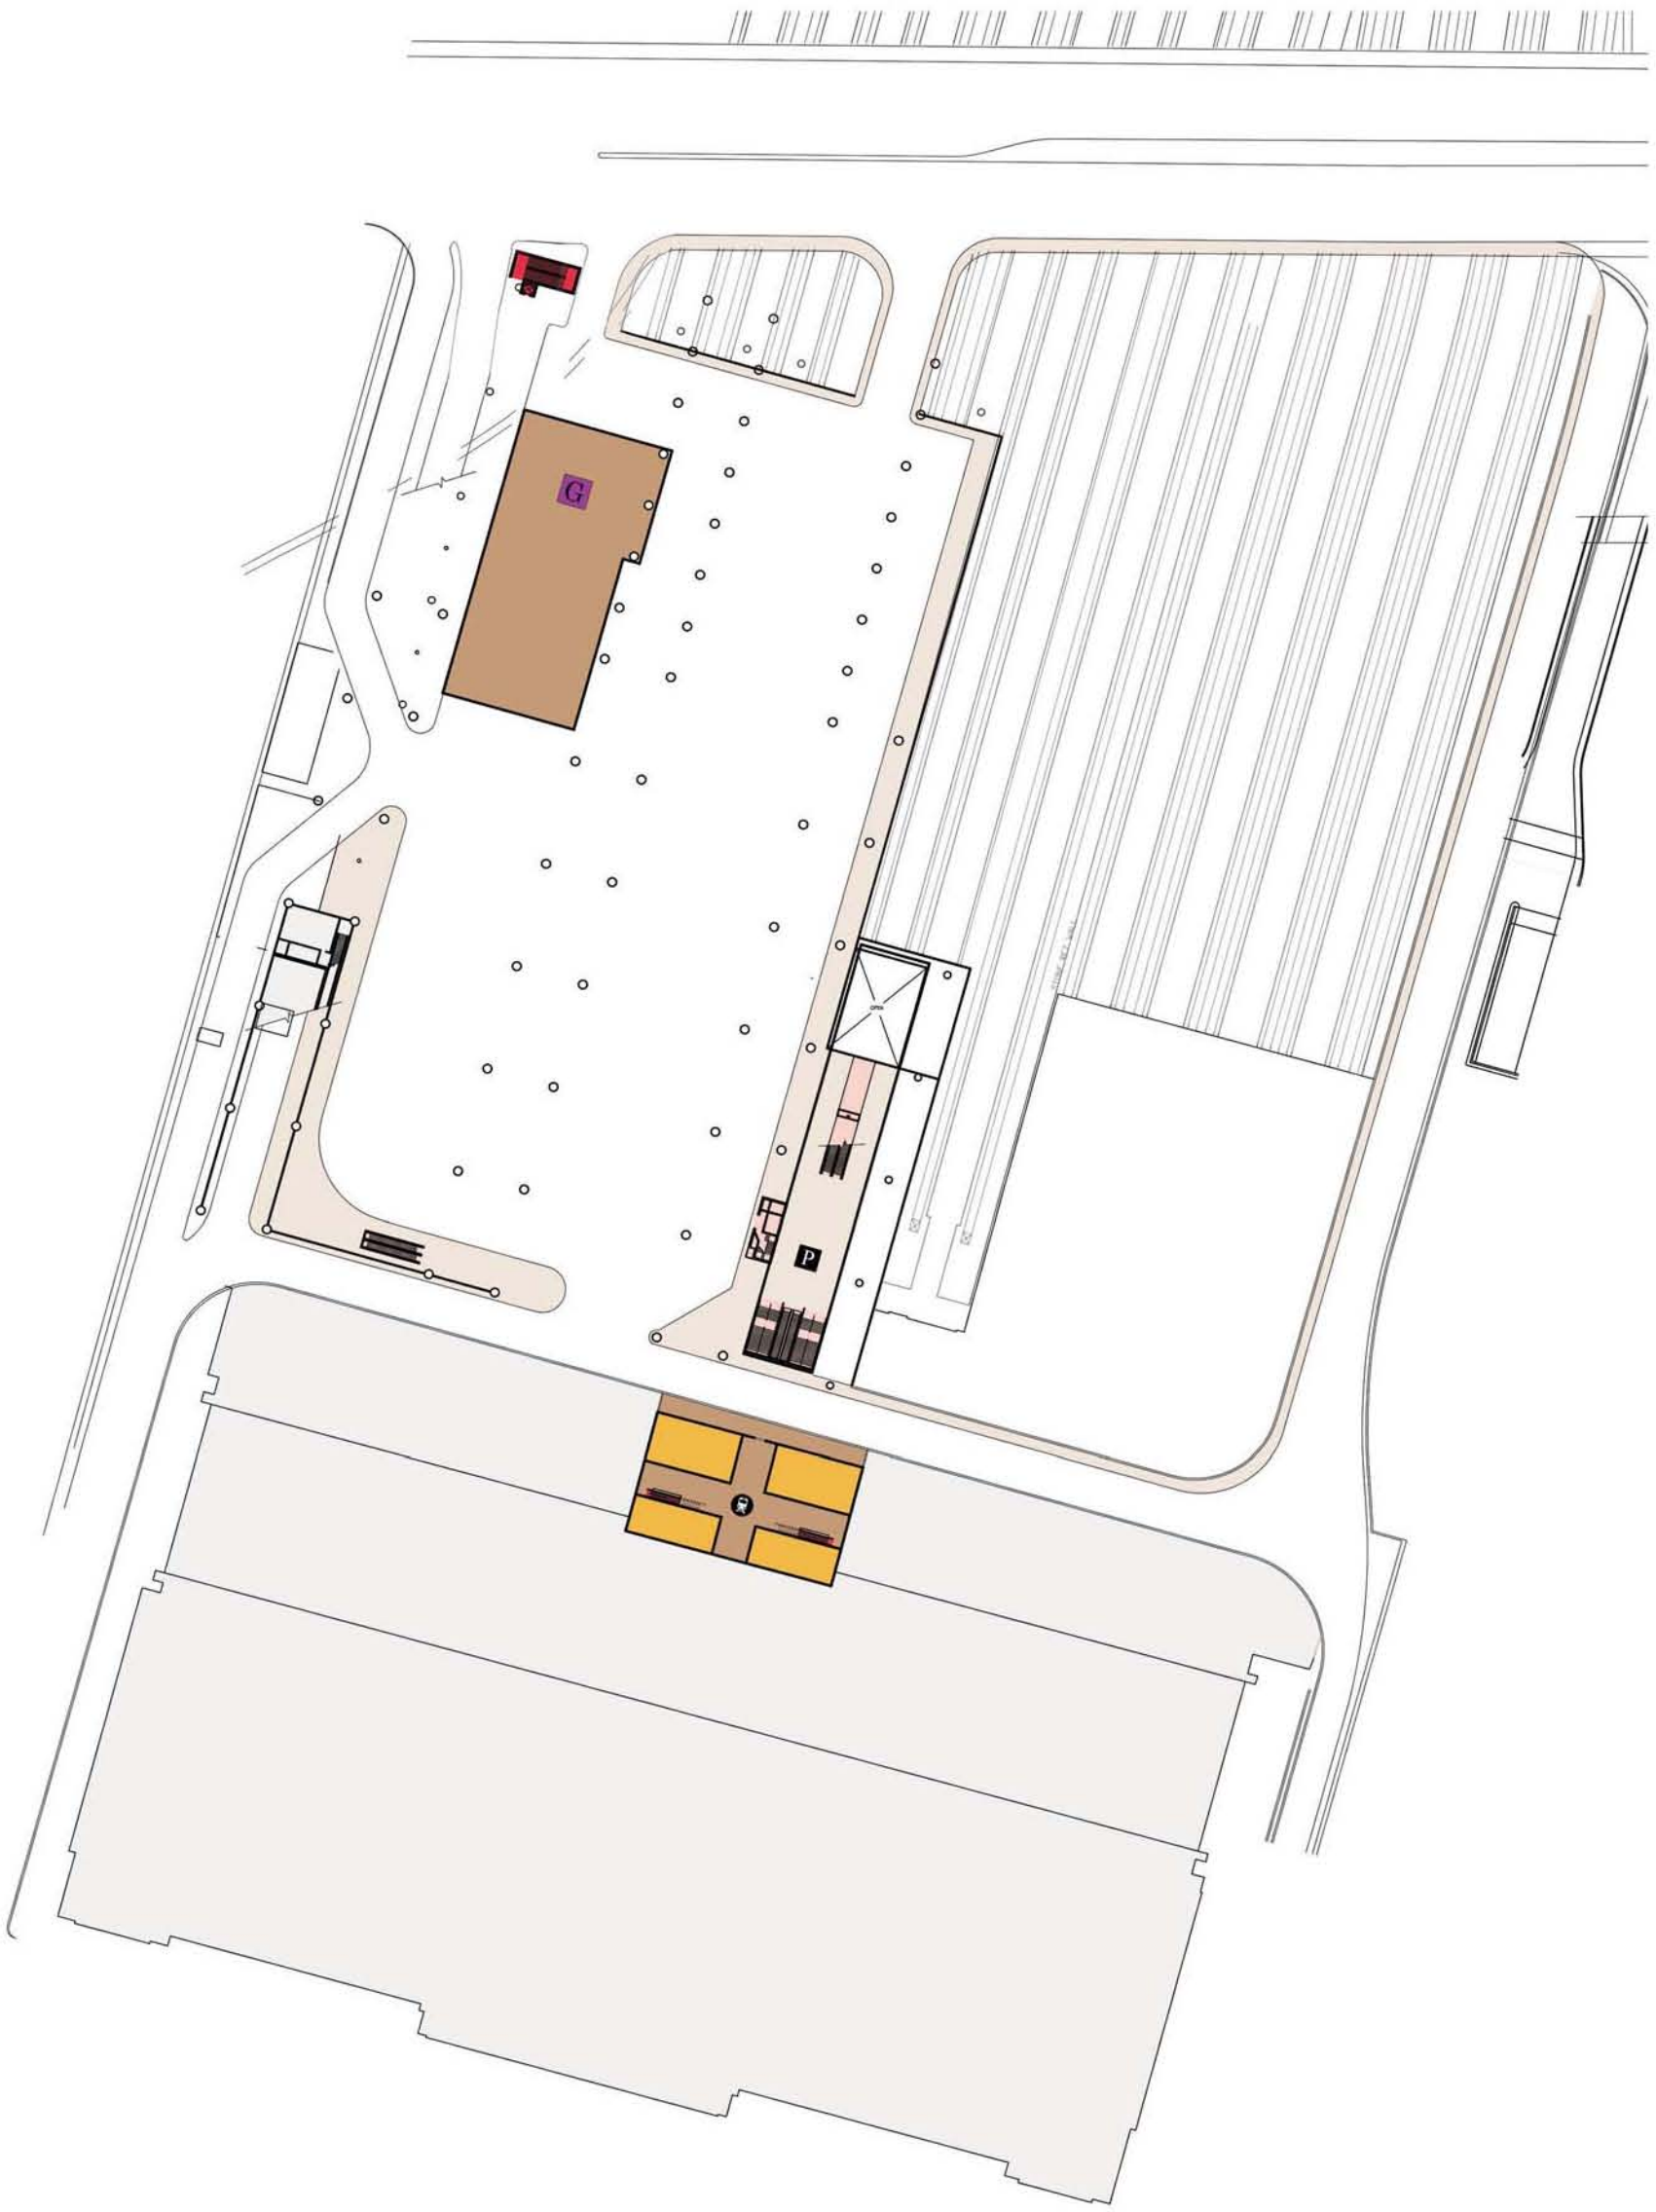

USITC
PARKING DECK
2-10 YEARS

DDOT
PARSONS
DEL▲STUDIO ARCHITECTS INC.

SYMBOL LEGEND

- S — Security
- Baggage
- ? — Information
- Restrooms
- T — Ticket Kiosk/ Machine
- P — Garage
- Train Schedule Display

Color Coded Signage

- M — Metro Signage
- A — Amtrack Signage
- M — MARC Signage
- V — VRE Signage
- G — Greyhound

0 10 25 50 75 100

AREA LEGEND

- Public Area Circulation
- Retail/Food Service
- Waiting/ Holding Area
- Undisturbed Area
- Vertical Circulation
- Existing Vertical Circulation
- General Private Access Area
- Mech/Elect. Equipment Room
- Service Area
- Existing Pedestrian Traffic Conflicts

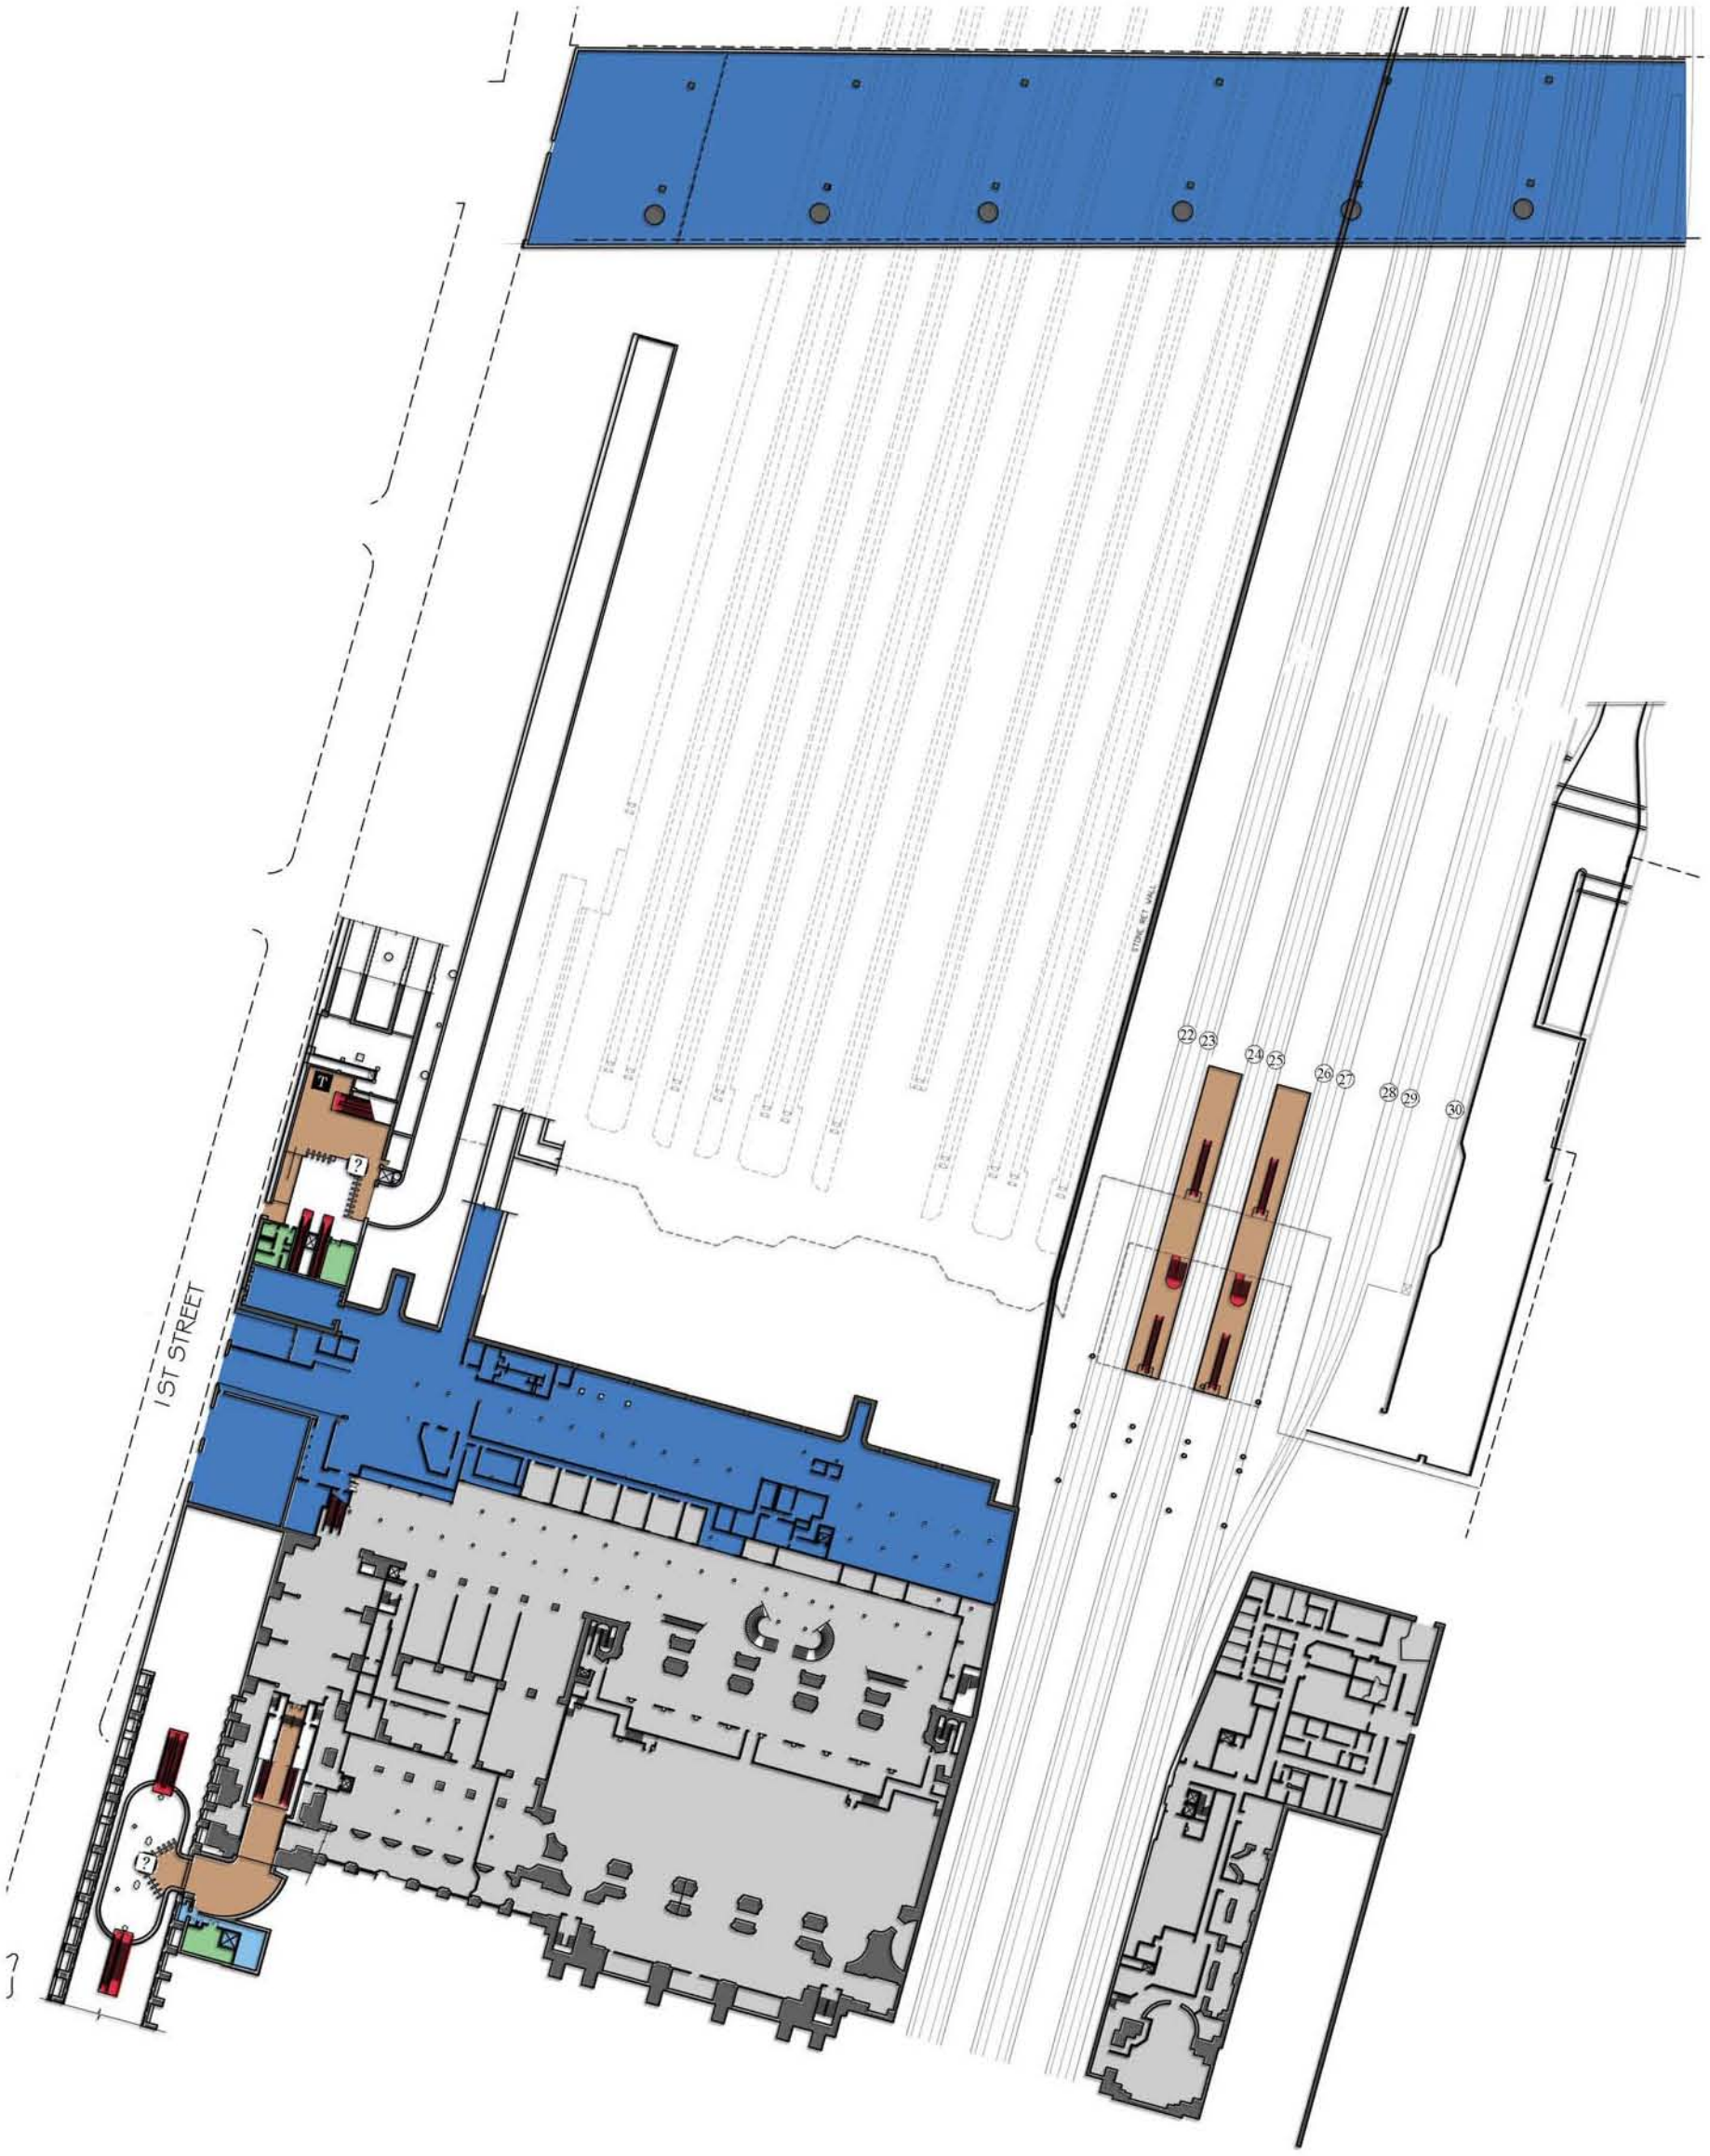

SYMBOL LEGEND

- Security
- Baggage
- Information
- Restrooms
- Ticket Kiosk/ Machine
- Garage
- Train Schedule Display

Color Coded Signage

- M — Metro Signage
- A — Amtrack Signage
- M — MARC Signage
- V — VRE Signage

AREA LEGEND

- Public Area Circulation
- Retail/Food Service
- Waiting/ Holding Area
- Undisturbed Area
- Vertical Circulation
- Existing Vertical Circulation
- General Private Access Area
- Mech/Elect. Equipment Room
- Service Area
- Existing Pedestrian Traffic Conflicts

0 10 25 50 75 100

USITC
LOWER LEVEL
EXISTING

DDOT
PARSONS
DEL▲STUDIO ARCHITECTS INC.

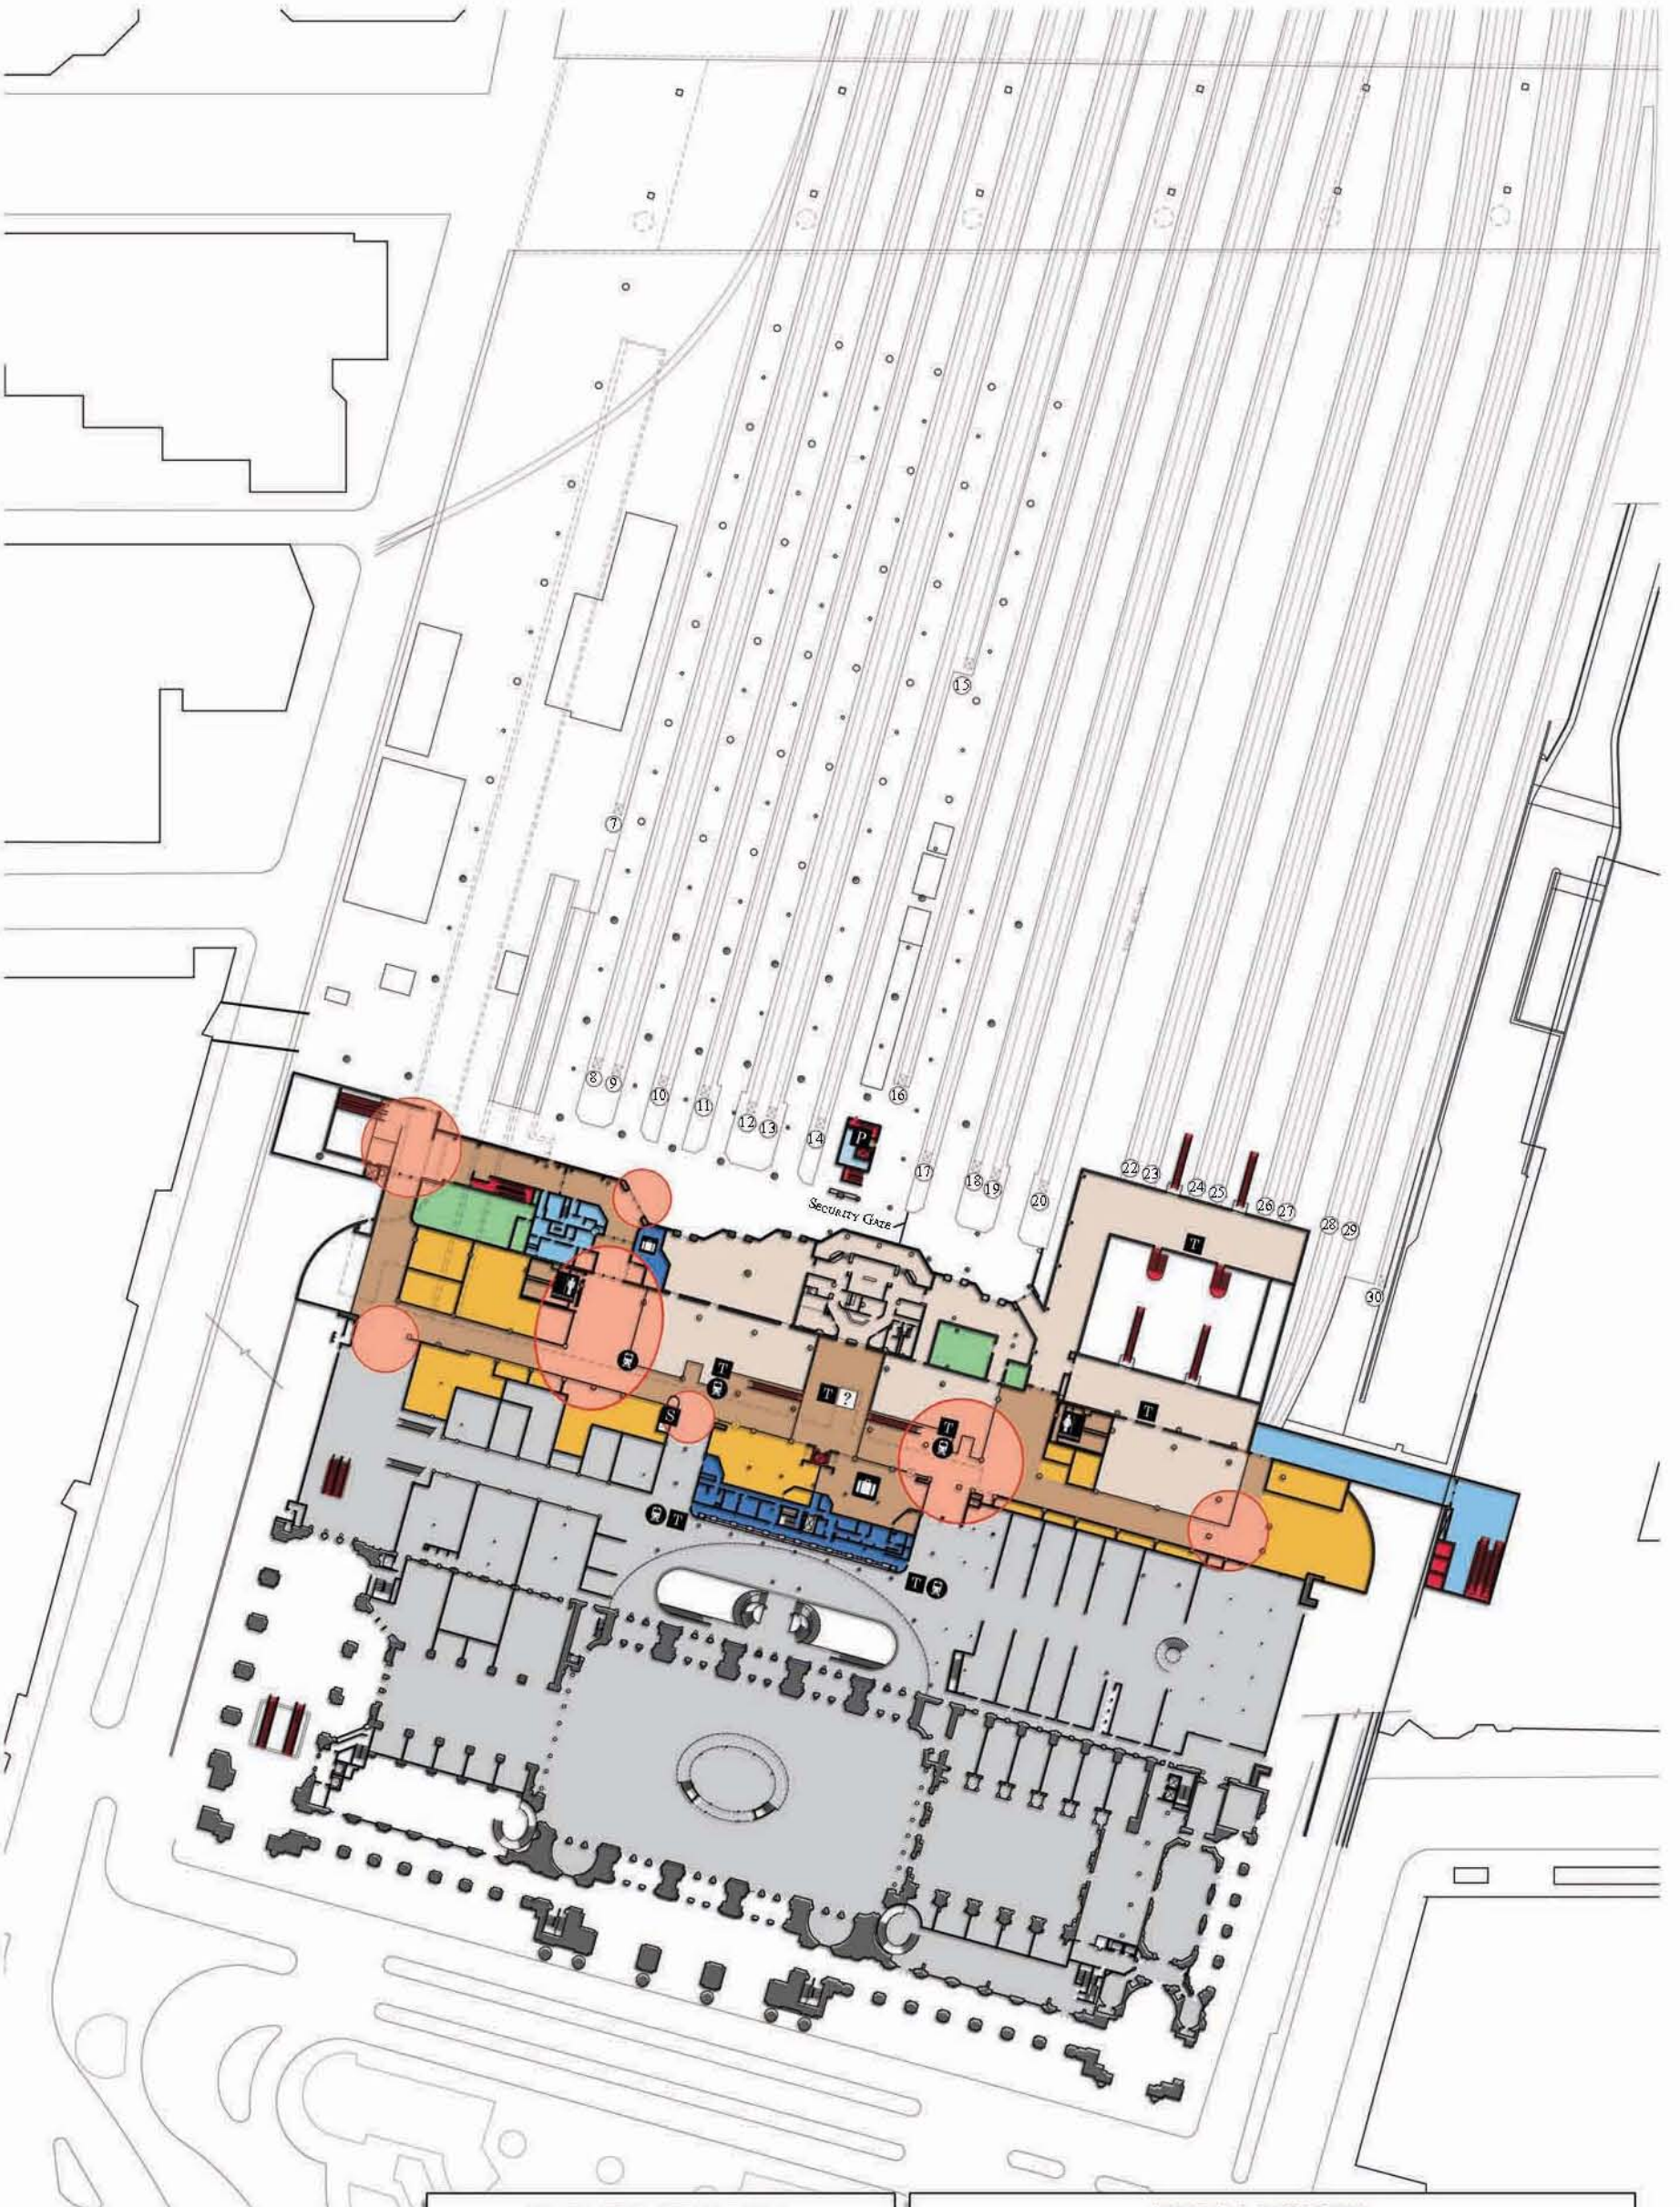

USITC
MAIN LEVEL
EXISTING

DDOT
PARSONS
DEL▲STUDIO ARCHITECTS INC.

USITC

MEZZANINE LEVEL

EXISTING

DDOT

PARSONS

DEL STUDIO ARCHITECTS INC.

SYMBOL LEGEND

- Security
- Baggage
- Information
- Restrooms
- Ticket Kiosk/ Machine
- Garage
- Train Schedule Display

Color Coded Signage

- Metro Signage
- Amtrack Signage
- MARC Signage
- VRE Signage

AREA LEGEND

- Public Area Circulation
- Retail/Food Service
- Waiting/ Holding Area
- Undisturbed Area
- Vertical Circulation
- Existing Vertical Circulation
- General Private Access Area
- Mech/Elect. Equipment Room
- Service Area
- Existing Pedestrian Traffic Conflicts

0 10 25 50 75 100